


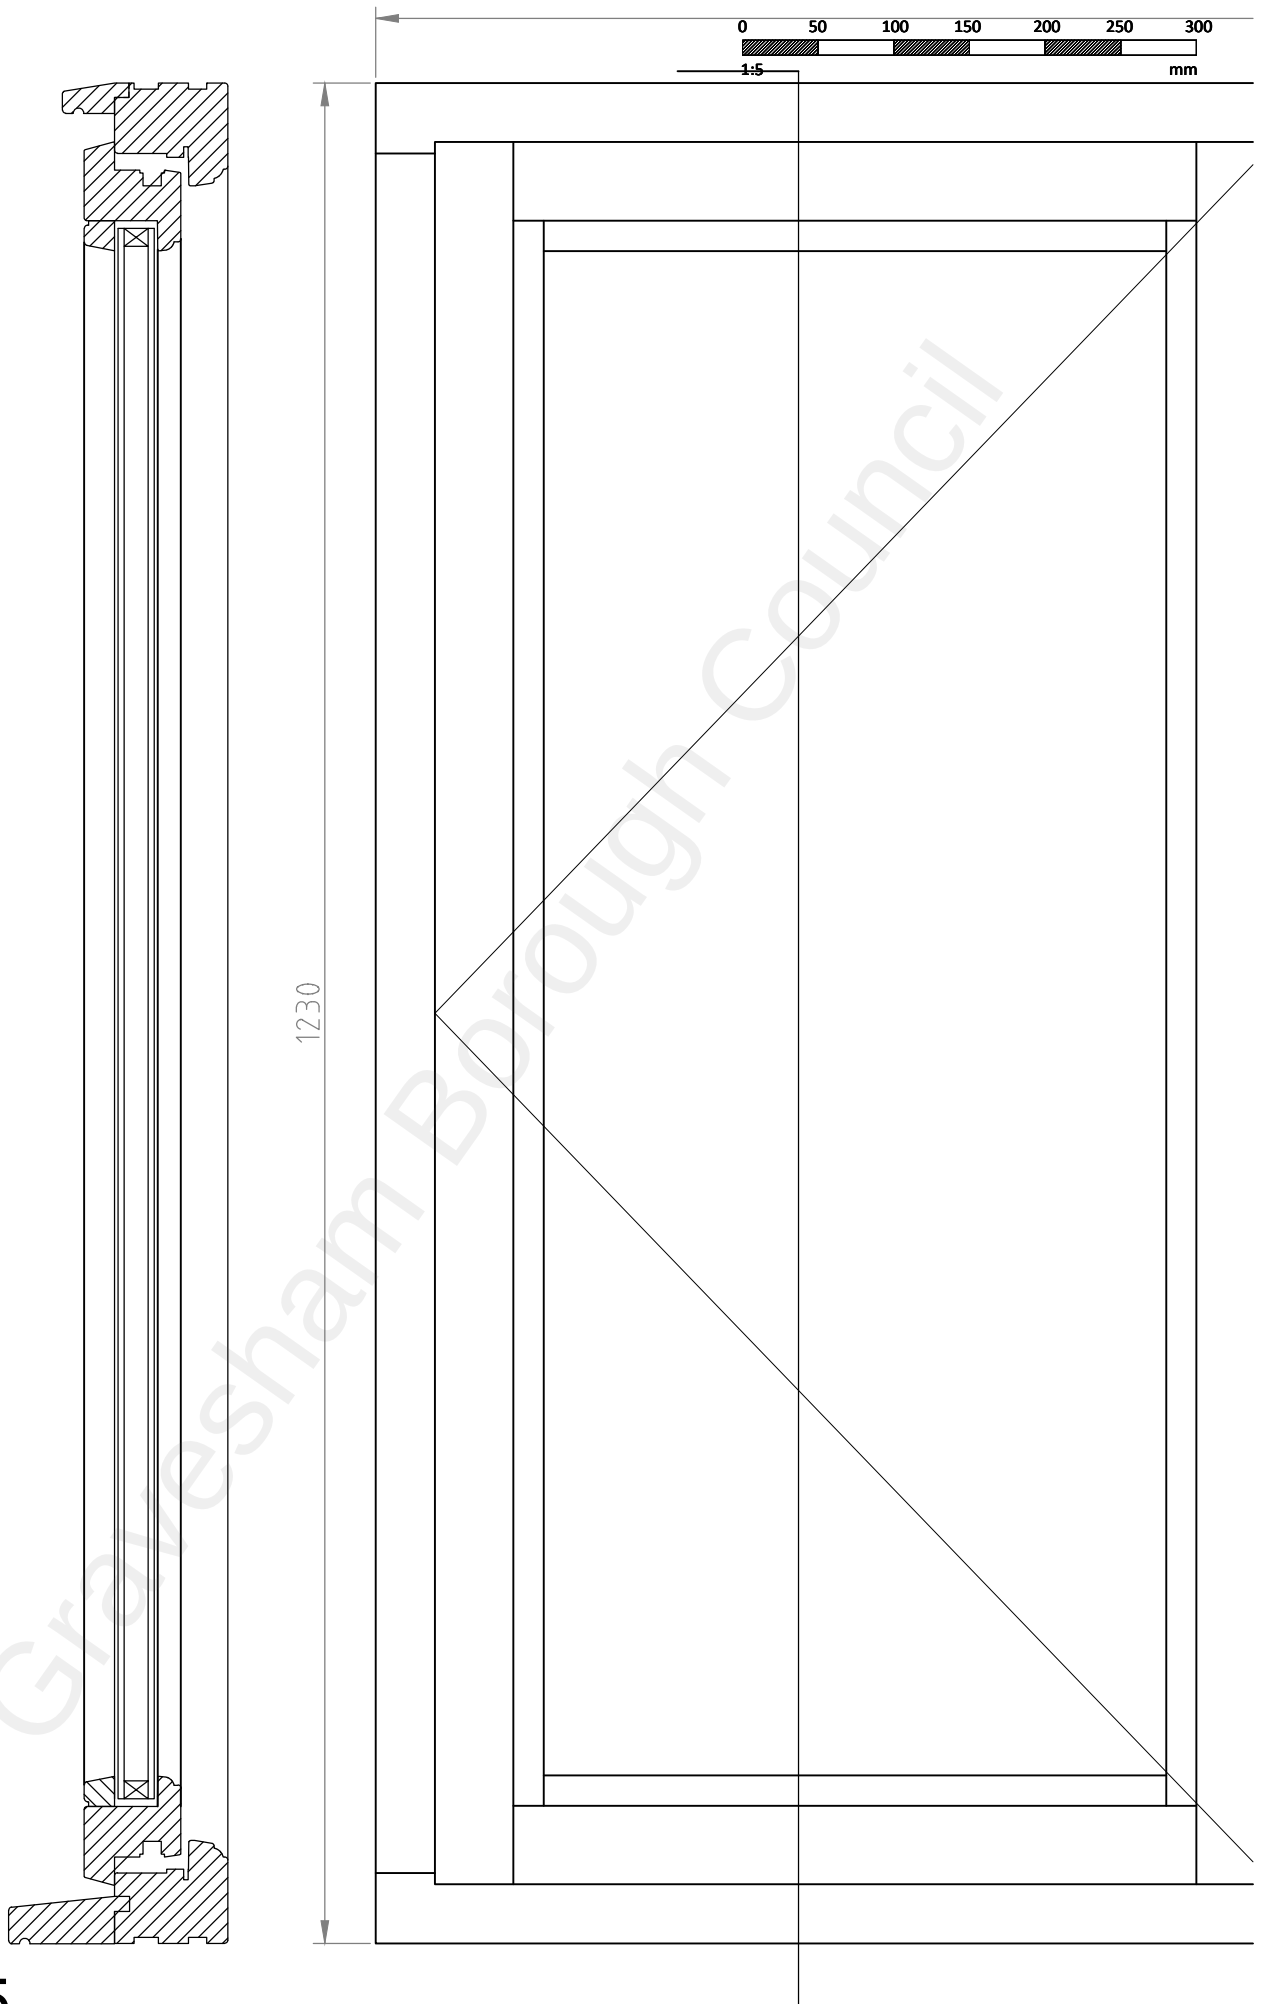

Scale 1:5
TA Windows Stormproof Casement Window