

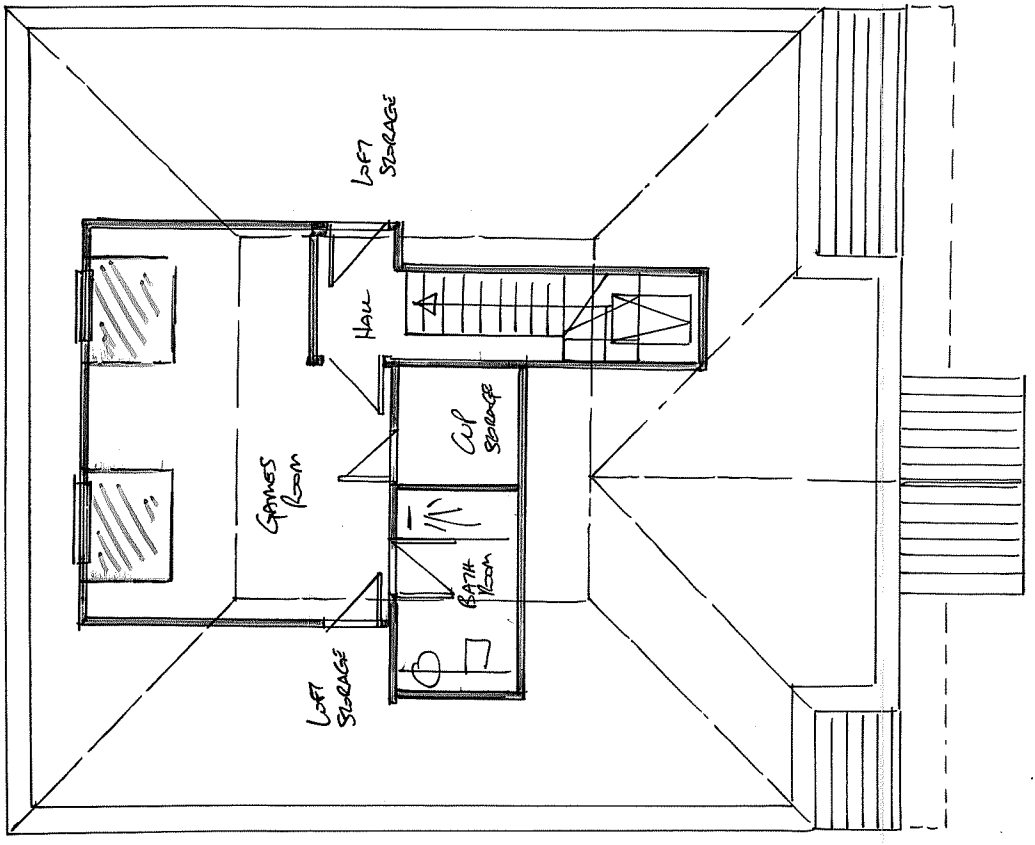
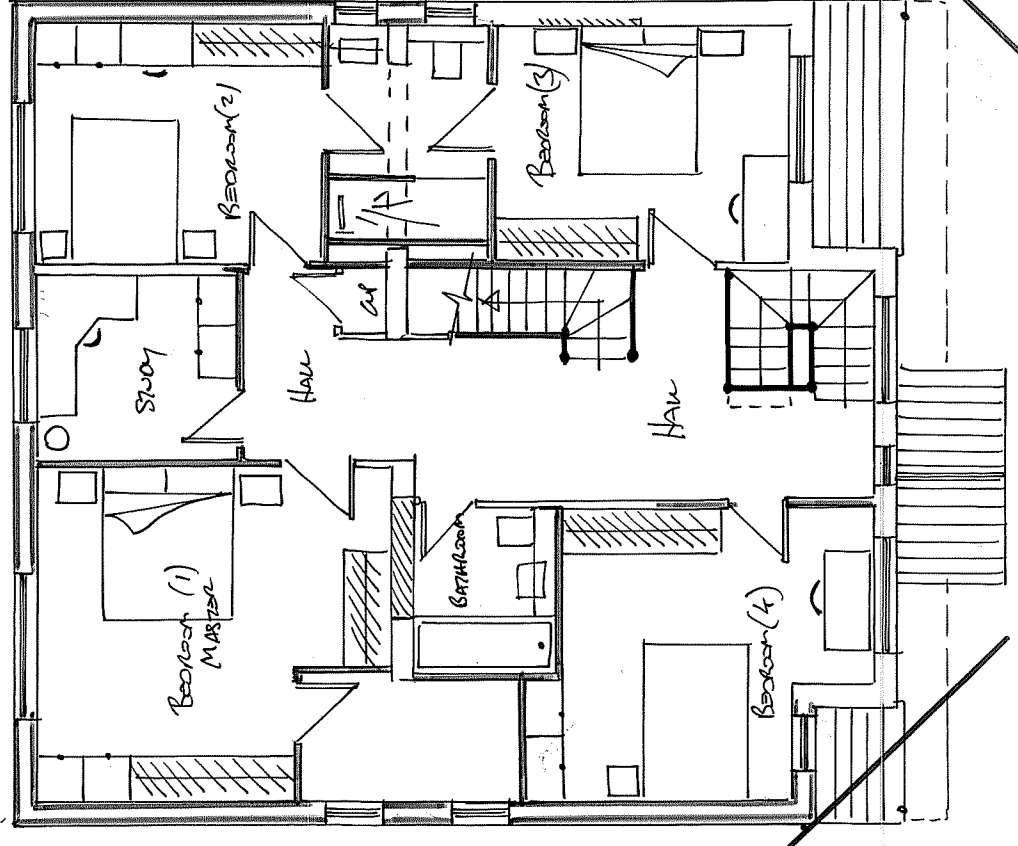


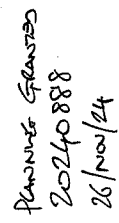


Pho10530 First Floor GA


Proposed Second Floor GA

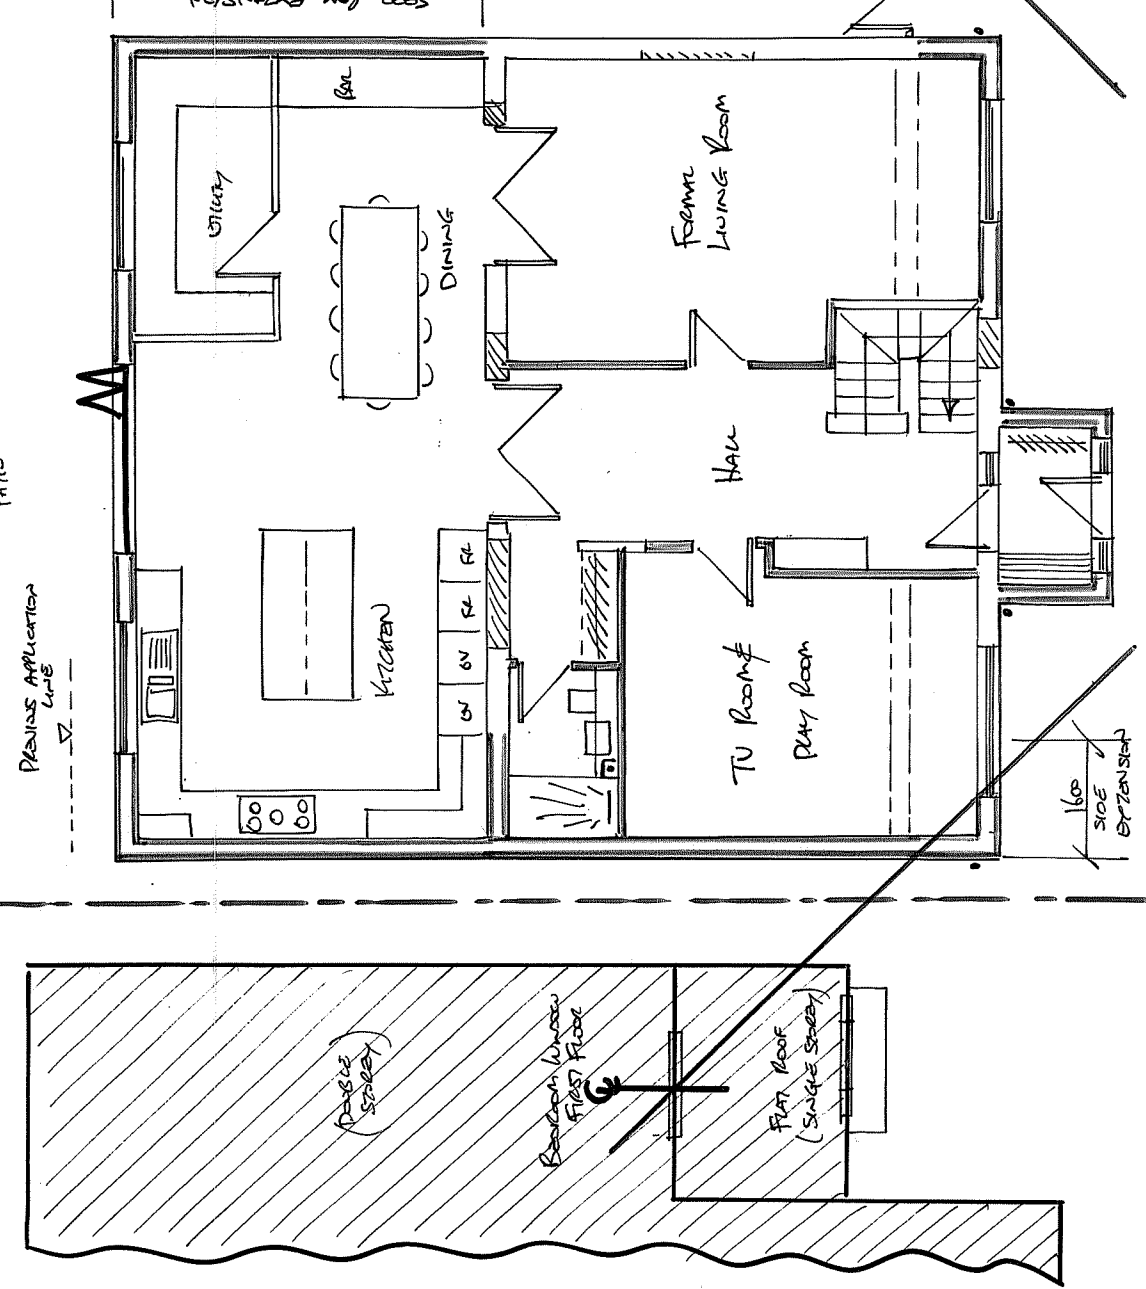


Photosynthesis

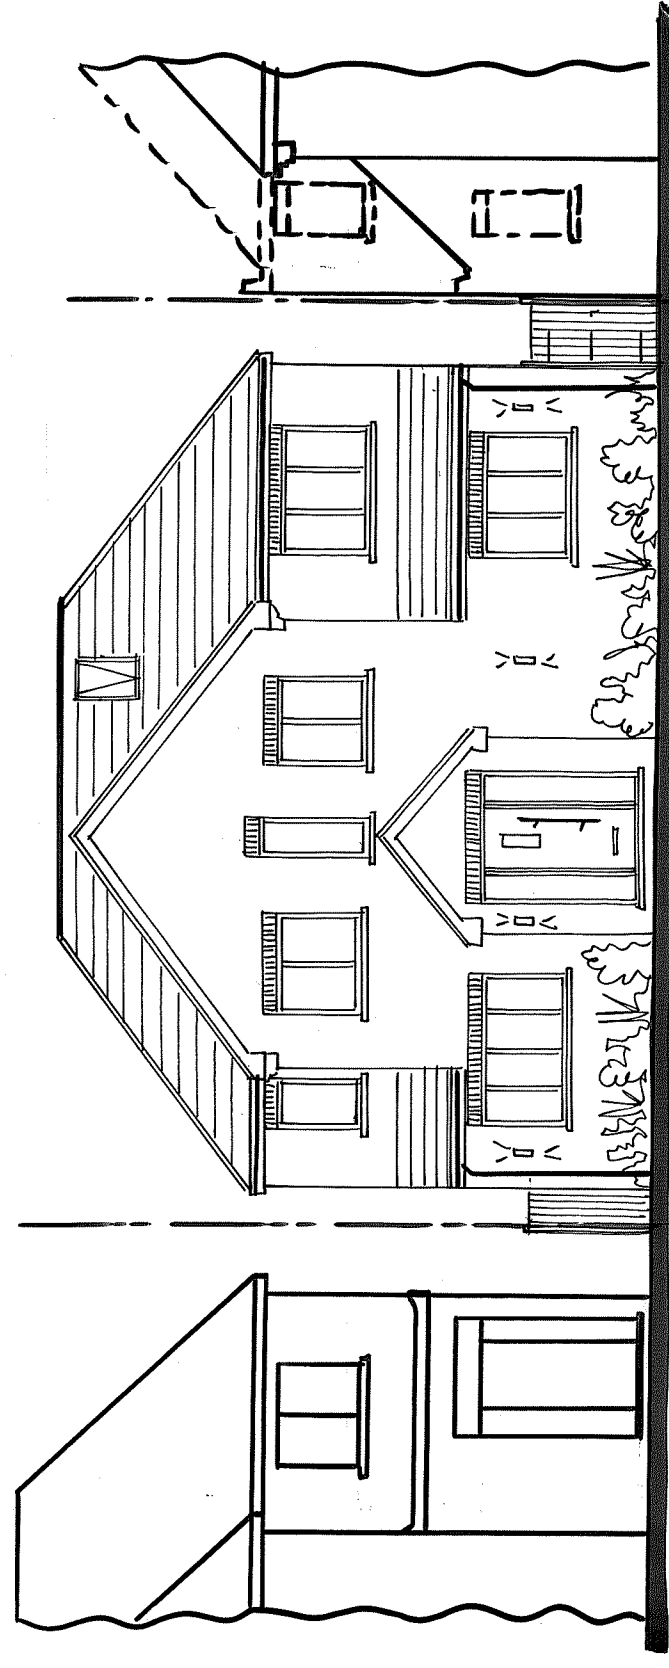


PROPOSED FRONT EVALUATION

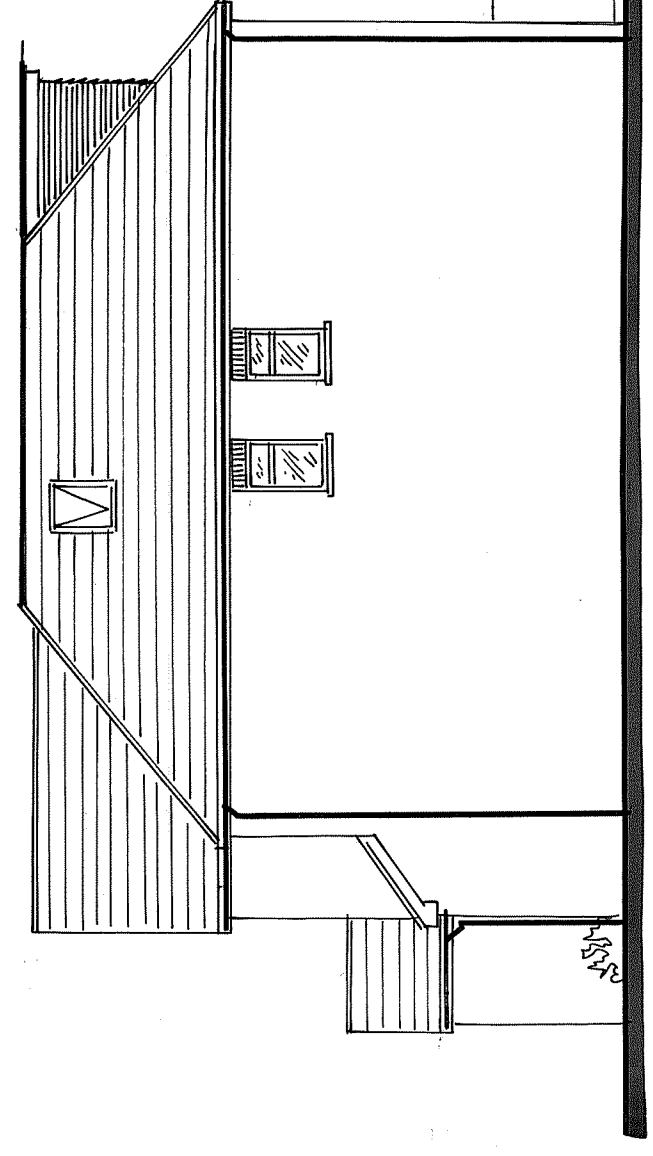

Proposed Site Evaluation

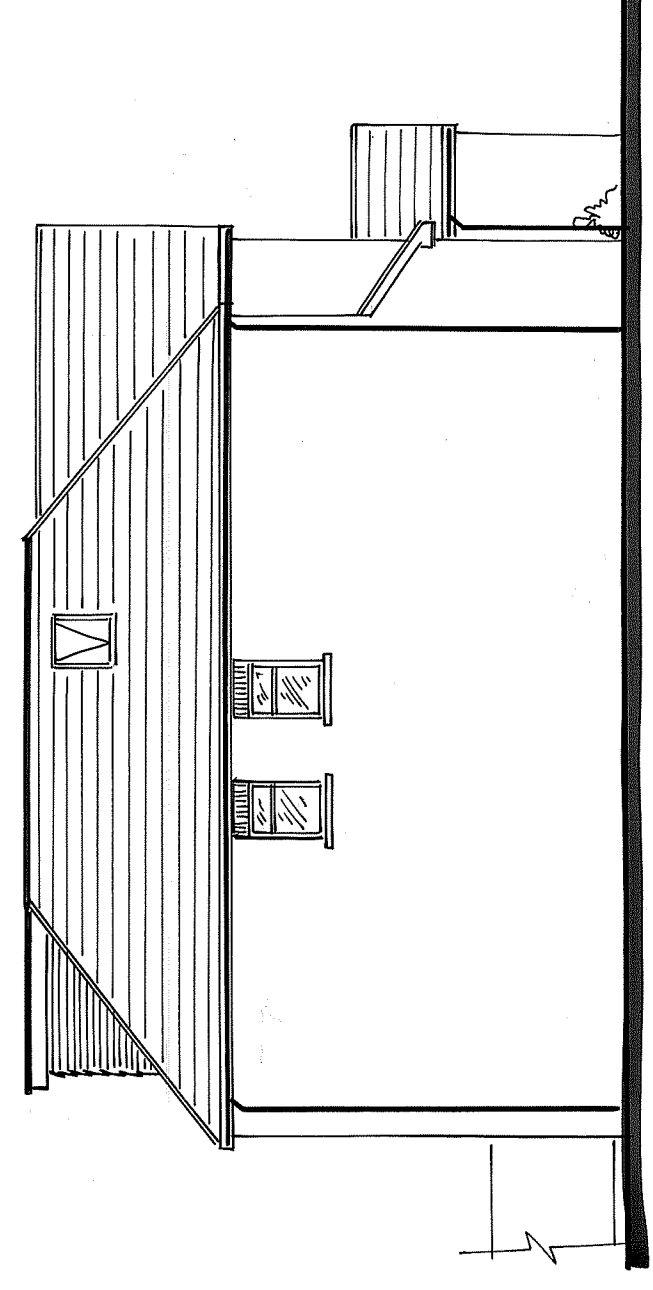

Phase 5: Elevation

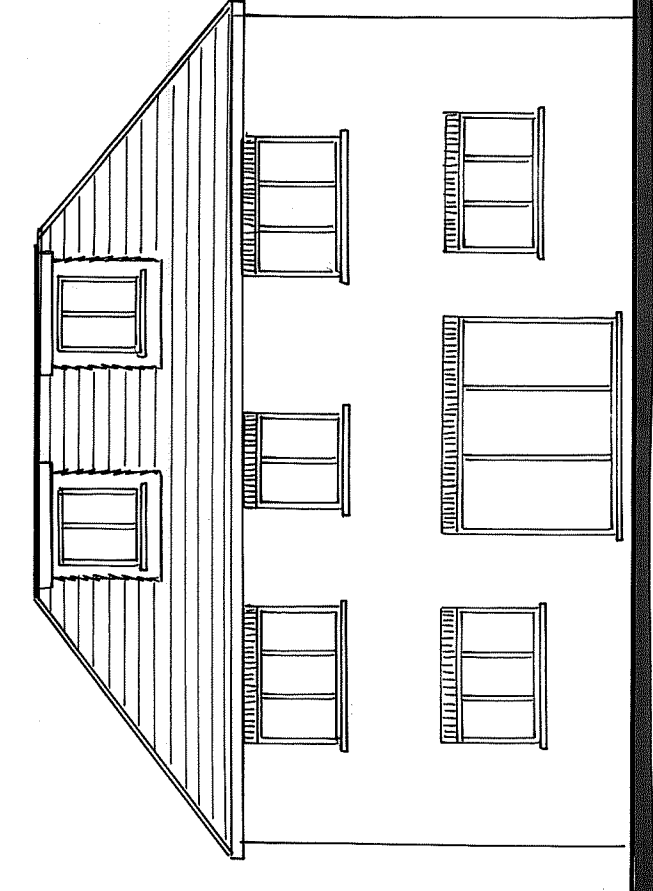

Proposee base Elevation

Row 04 - Left of Smoother
 Row 03 - Minor changes
 Row 02 - 1st & 2nd
 Row 01 - 1st
 Row 0 - 1st

Plaster
41 Windsor Road
Gravesend
Kent
DA12 5RW

DATE	MAY / 2025
SERIAL	1:100 @ A2

Time
Professors
+ GA's
Elevations

DRAWING	REV
DKM / 8524 / 05	04