


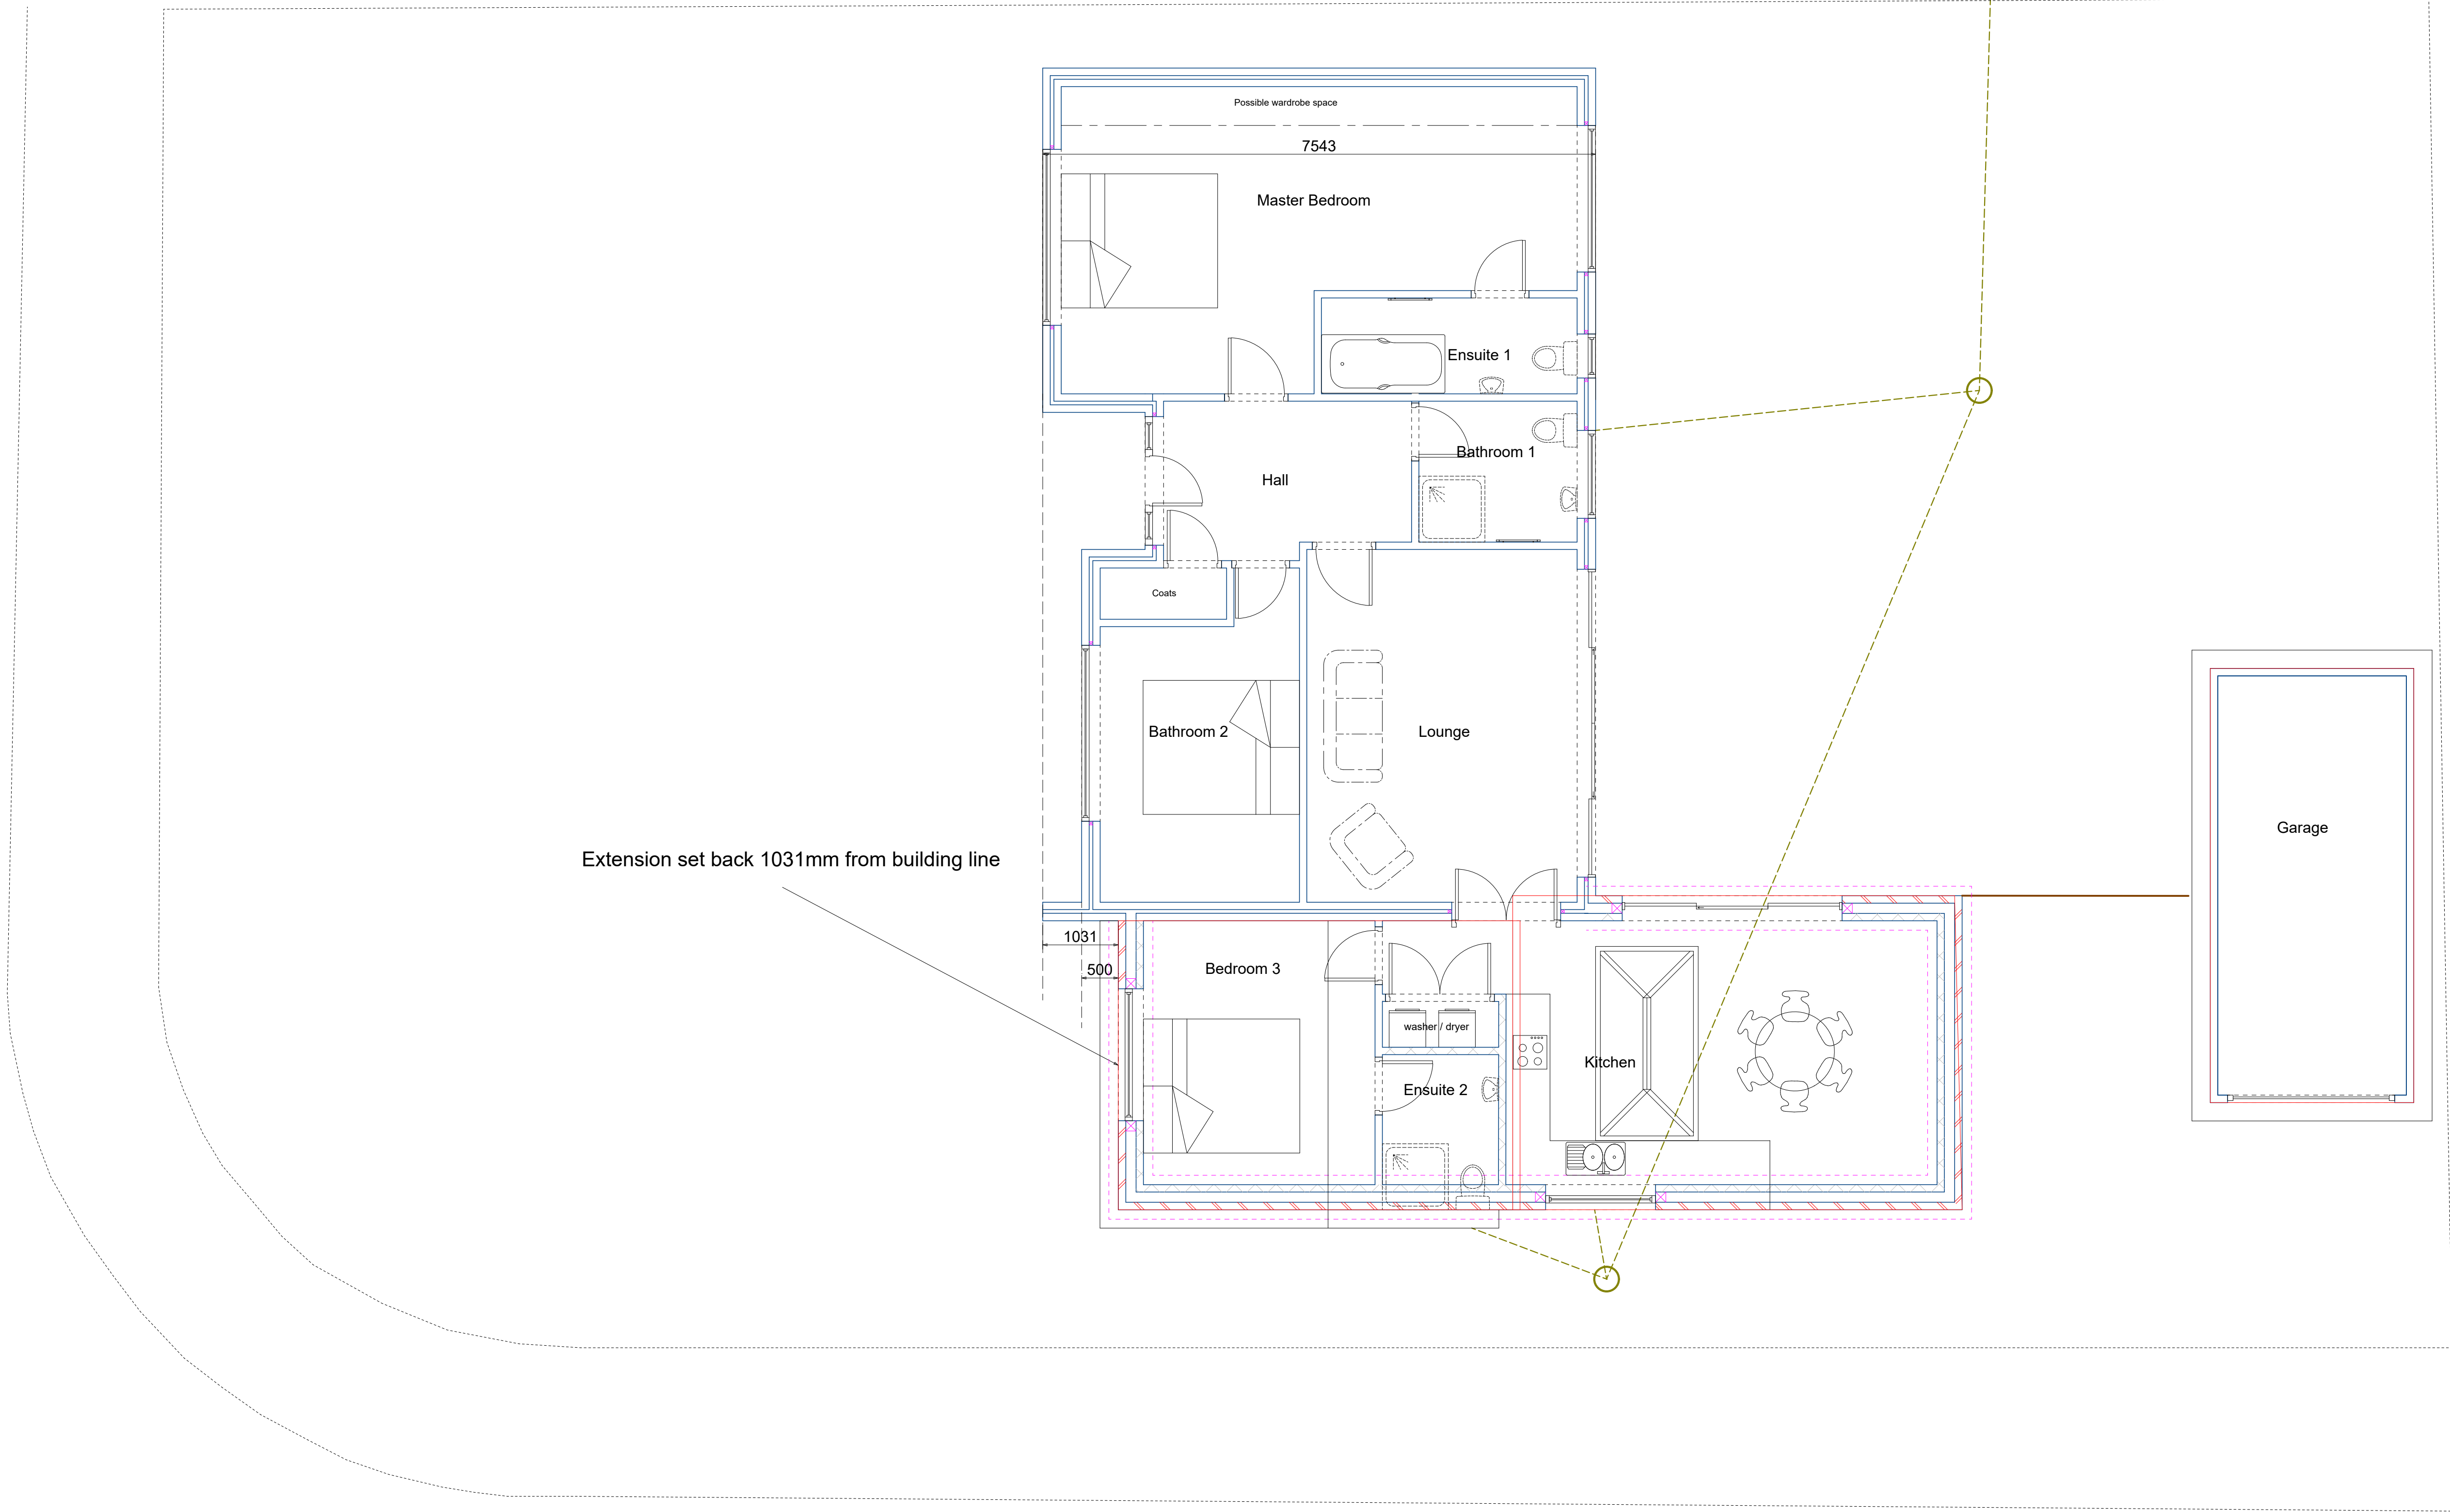

Notes



Side and Rear Extension Existing
15 Petersfield Drive
Meopham
Kent
DA13 OTR

Drawing Title
Proposed Plan

Client
Mr and Mrs Tony Davis

Scale 1:50

Date

15/04/2024

Drawn by
Andrew Randall

Drawing Number 01B

Page Size - A1 3000 mm

The Cottage
Southfleet Avenue
Longfield
DA3 7JQ

07968049813 / 01474704111