
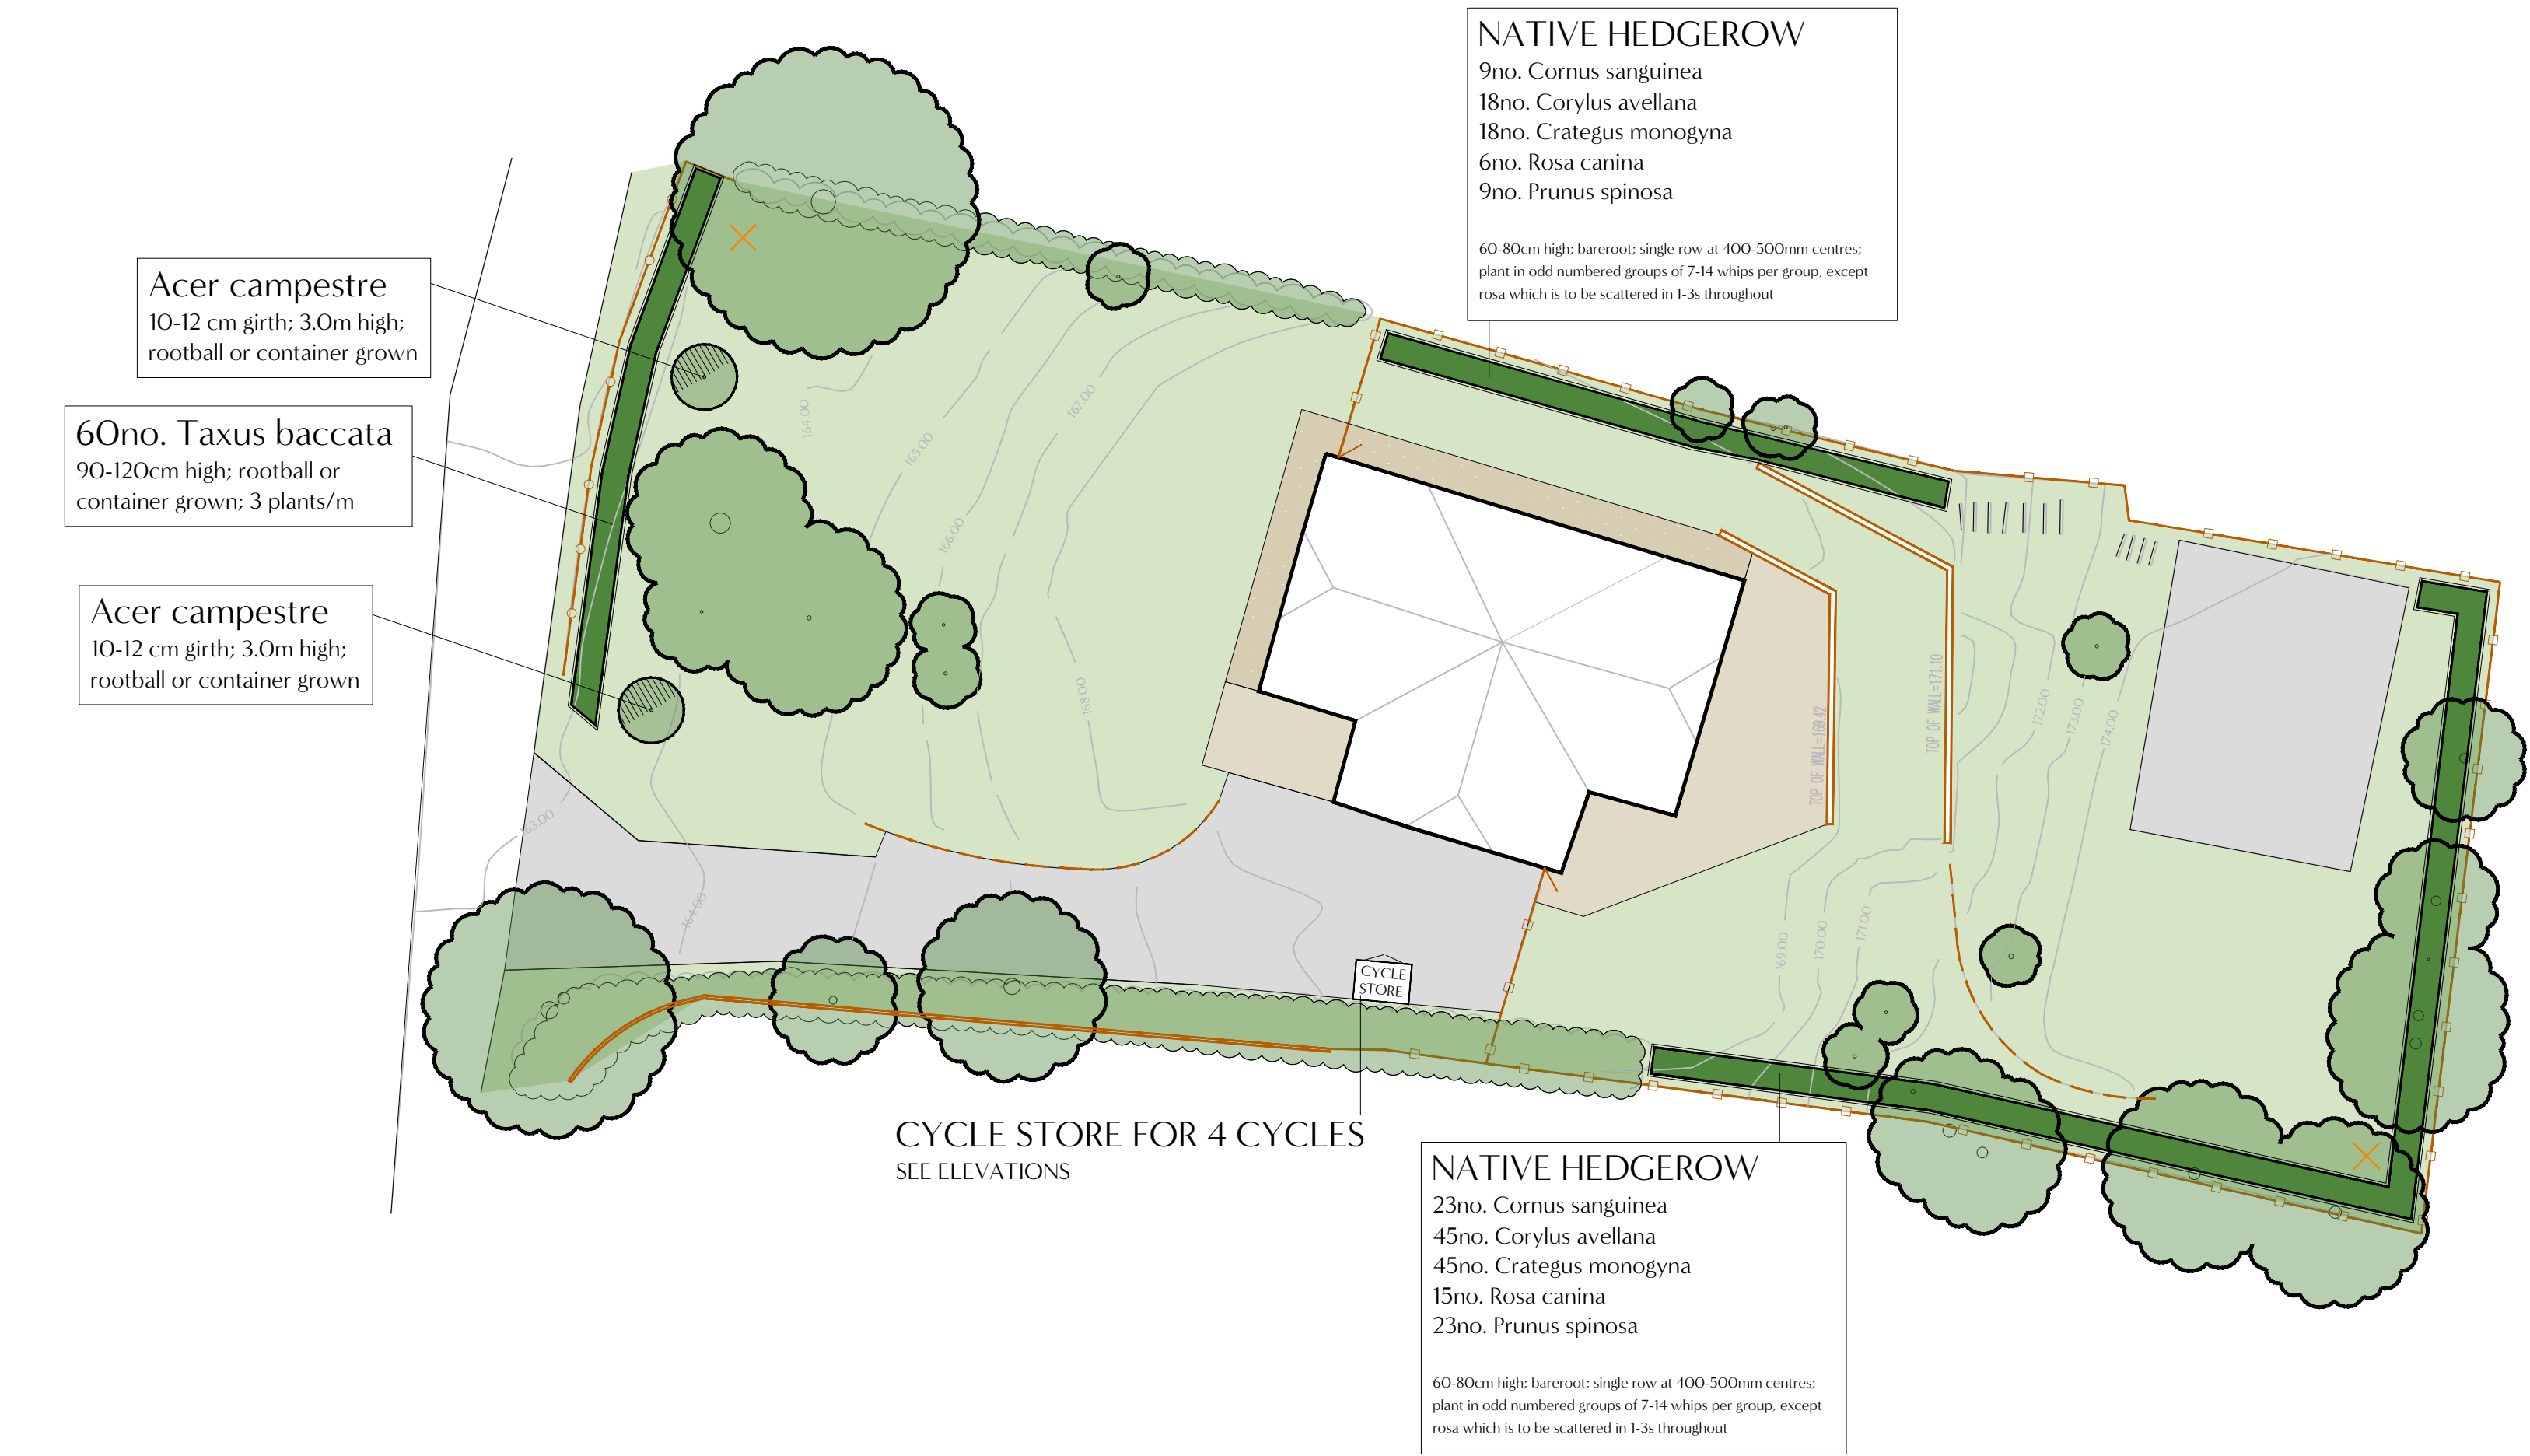


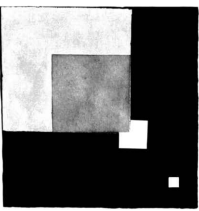

EXISTING TREES
AND HEDGEROW

PROPOSED
HEDGEROW

PROPOSED
TREE

GRASS
SEE SPECIFICATION

LOG PILE

EXISTING HARDSTANDING
TO BE RETAINED AND MADE GOOD WHERE REQUIRED

PROPOSED PAVING
LONDON STONE; ASH BEIGE PORCELAIN PAVING; 900x600mm

PROPOSED HARDSTANDING
E.G. AS PROPOSED PAVING ABOVE -or- DECORATIVE GRAVEL PATH; BUFF
COLOURED; MEDIUM SIZE FRACTION; ANGULAR



PROPOSED EXISTING
MEANS OF ENCLOSURE
PROPOSED RETAINING WALL:
CONCRETE BLOCK WITH RENDER
(SAME FINISH, COLOUR, TYPE AS
DWELLING RENDER)

EXISTING CLOSEBOARD FENCE
RETAIN AND MAKE GOOD WHERE
REQUIRED



EXISTING POST AND RAIL FENCE
RETAIN AND MAKE GOOD WHERE
REQUIRED

EXISTING TIMBER LOG RETAINING
EDGE RETAIN AND MAKE GOOD
WHERE REQUIRED

BIKE STORE (1:50)

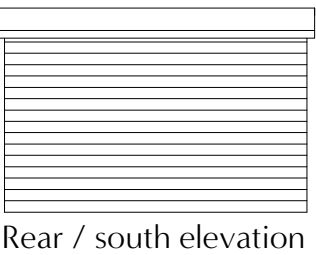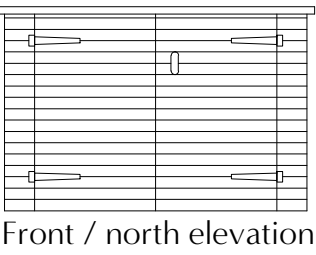

Timber clad (softwood); galvanised / zinc coated
fittings/fixtures; felted roof; 2.0m wide x 1.2m deep
x 1.35m high (front) / 1.2m high (rear)

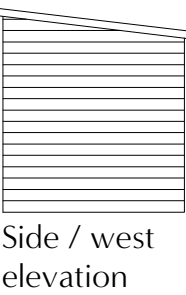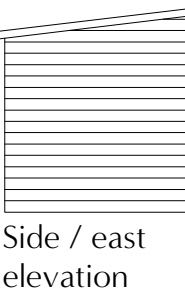

GENERAL NOTES:
This drawing is to be read in conjunction with all other relevant disciplines drawings, schedules,
specifications and supporting information. Not for construction purposes - for planning purposes
only. The contractor is to verify all dimensions and conditions on site. This drawing should not be
scaled. Any discrepancies are to be reported to New Enclosure and resolution sought prior to
proceeding. This drawing is subject to copyright www.newenclosure.com



A	First Issue	2024-04-15	RC	RC
REV	DESC	DATE	BY	CHK

PROJECT
Westwood, Meopham

CLIENT
Mr T Raif

DRAWING TITLE
Landscape Plan

DRAWING NO.	REV	STATUS	SCALE
421_PN_01	A	PLANNING	1:200/50 on A2