




General Notes
This drawing is copyright of Darling Associates. This drawing shall not be scaled. All dimensions are given unless otherwise stated. All dimensions shall be checked on site prior to commencing the works and any discrepancies to be reported to Darling Associates. All works shall conform to the current edition of the building regulations and other statutory requirements. All materials and workmanship shall conform with the relevant British Standard specifications and codes of practice. If this drawing forms part of an application for planning permission, it shall not be used for any other purpose without the express permission of Darling Associates. This drawing may incorporate information from other professionals. Darling Associates cannot accept responsibility for the integrity and accuracy of such information. Any clarification and/or decisions that are required regarding the drawings, specifications and schedules are to be read in conjunction with the following where applicable: Employer's Requirements documents, Agreements to Issue, Structural Engineer's drawings and specifications, Civil Engineer's drawings and specifications, Survey Drawings, Party Wall Boundary Awards. Other specialist design consultant's requirements as appointed by the Main Contractor. Other specialist design sub-contractor's requirements as appointed by the Main Contractor.

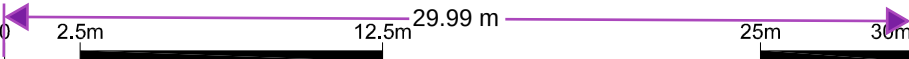

Notes

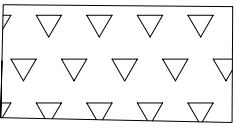

CONCRETE AREA

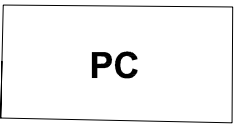

PUMPING CHAMBER


APPLICATION BOUNDARY




ELECTRIC POINT




NEW HEDGE

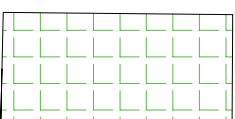

VEGETATION MOULD

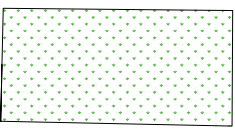

PLAY AREA

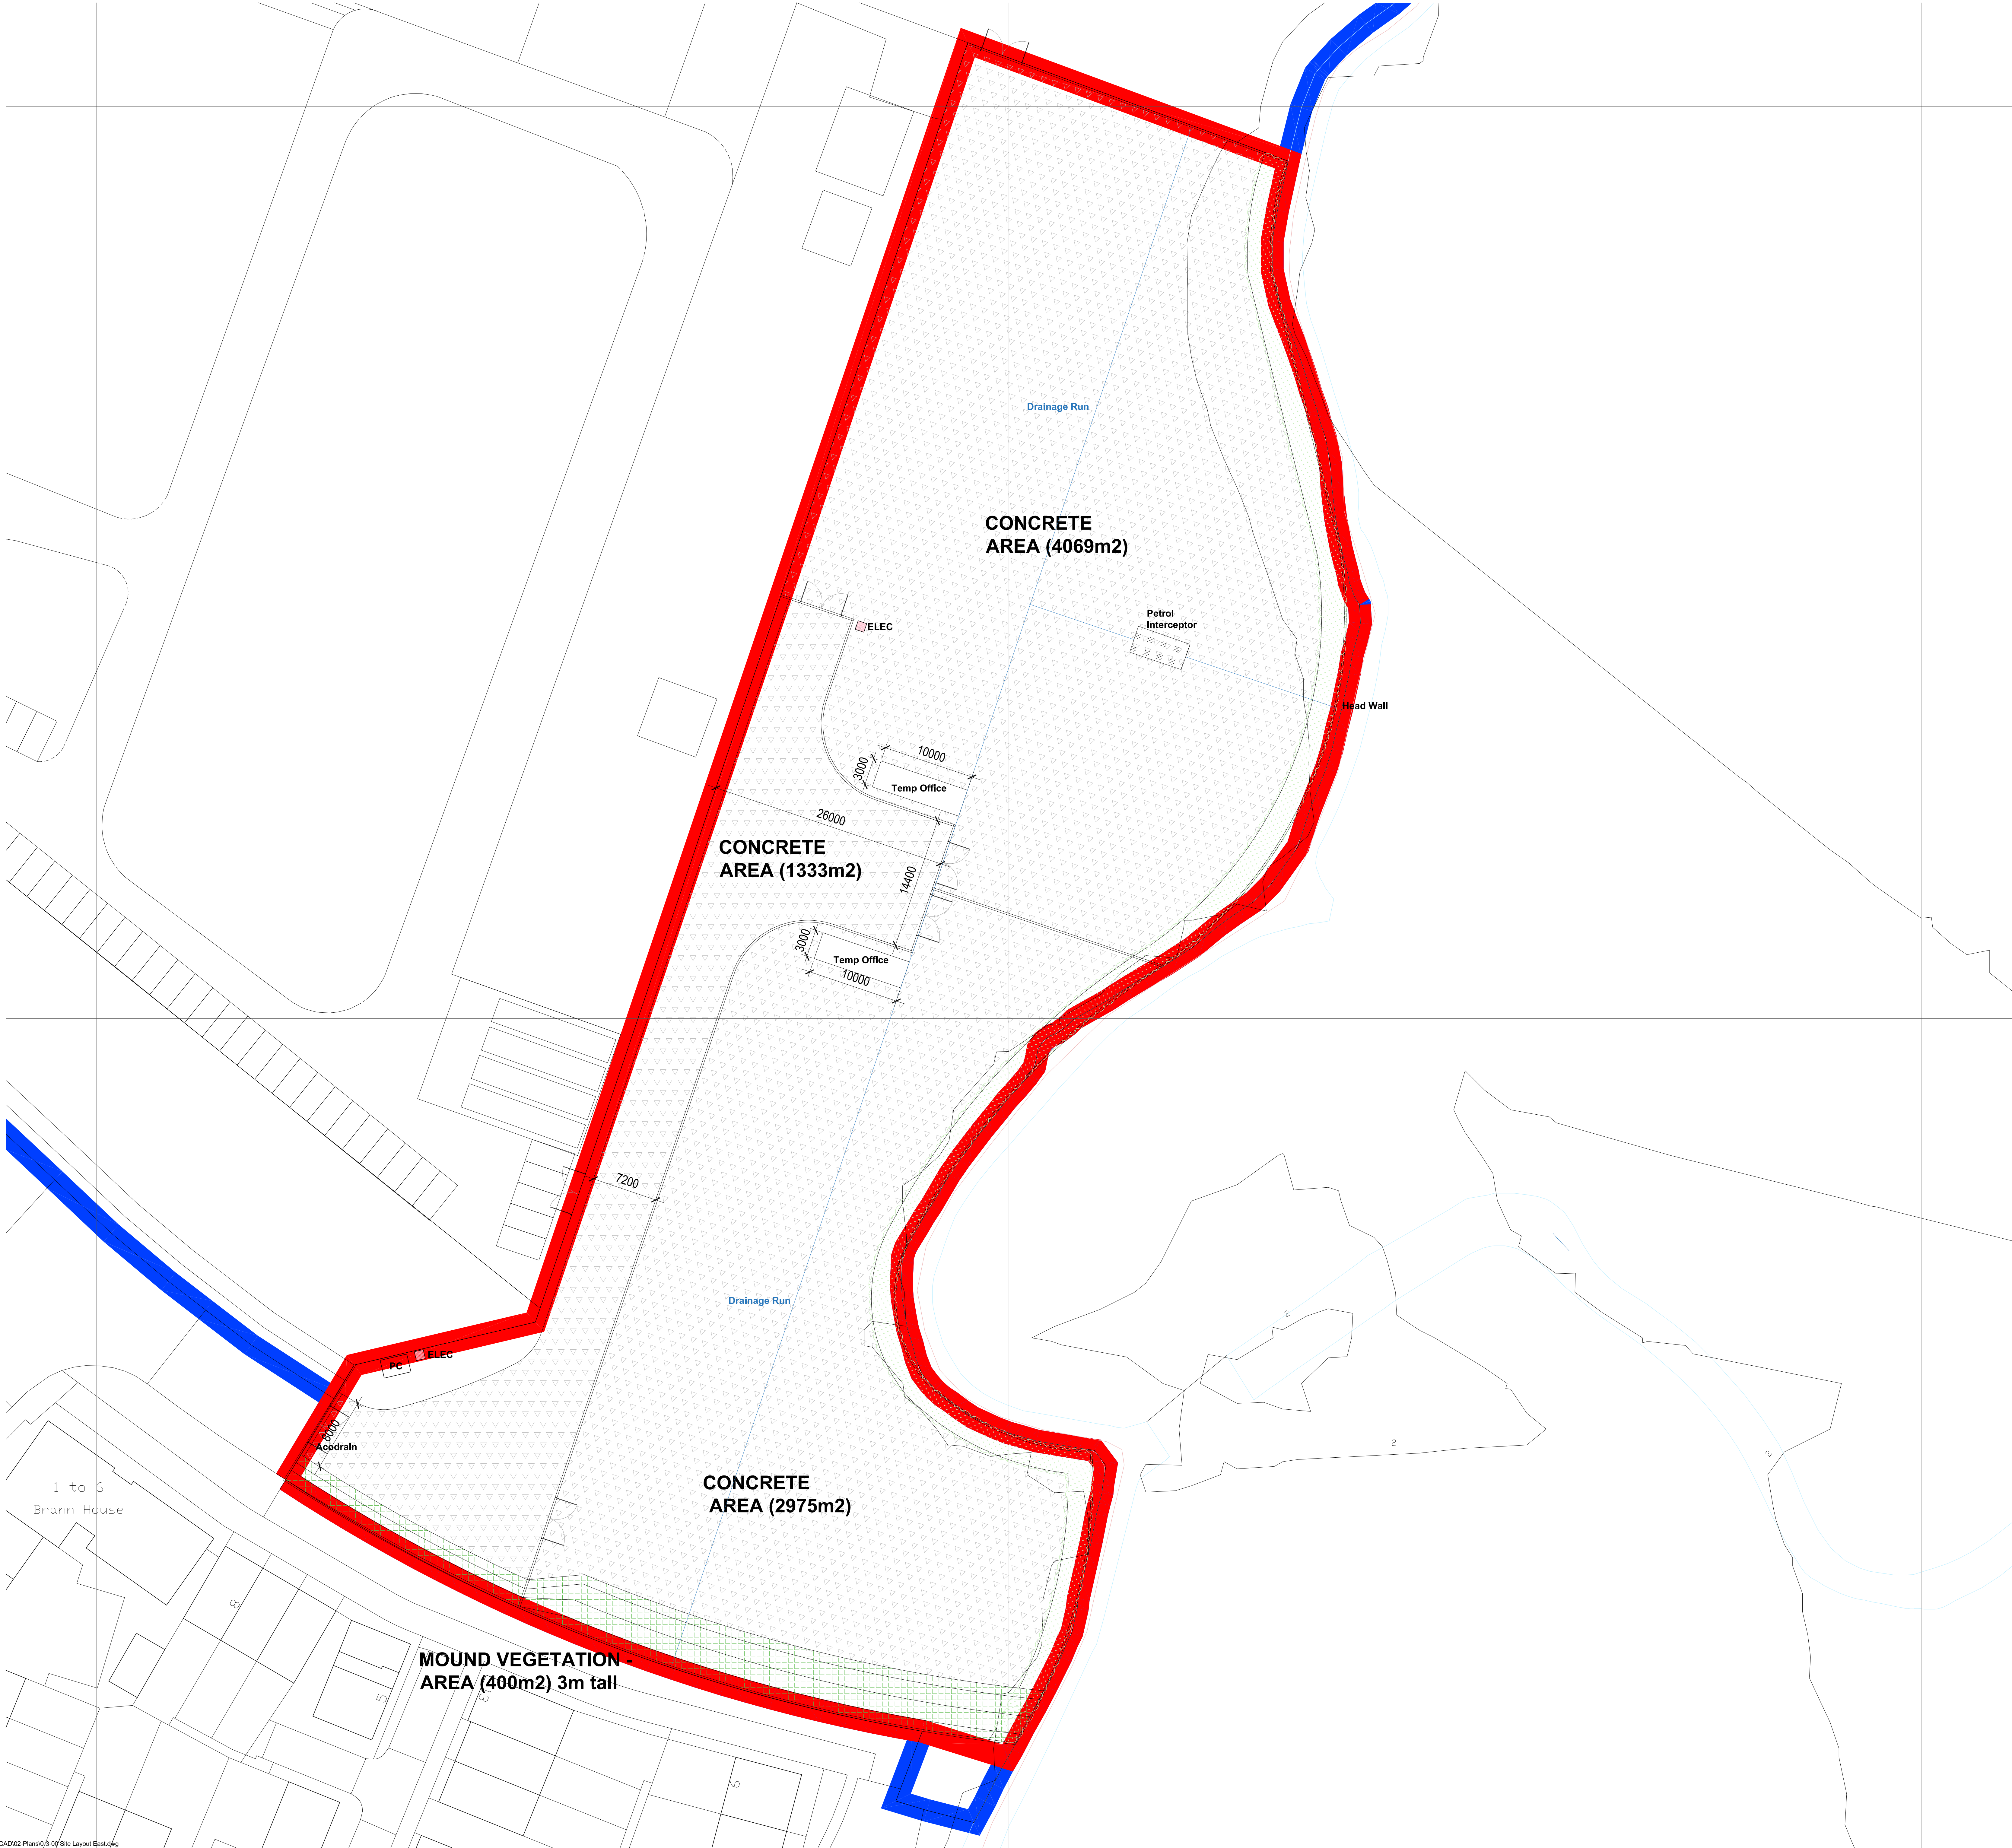

REV	NOTES	DATE	BY	AUTH
-----	-------	------	----	------

DARLING ASSOCIATES
ARCHITECTS

1 Greencoat Row
London SW1P 1PQ
UK

mail@darlingassociates.net
www.darlingassociates.net
+44 20 7630 0500

DRAWING STATUS
Planning

TITLE
Proposed
Site Layout

PROJECT
Land at Dalefield Way (East), Gravesend

SCALE AT A0:
1:250

SCALE AT A3:
N.T.S.

JOB NO.
25008

DRAWING
0-3-00

REV.
-

© Darling Associates Ltd.