
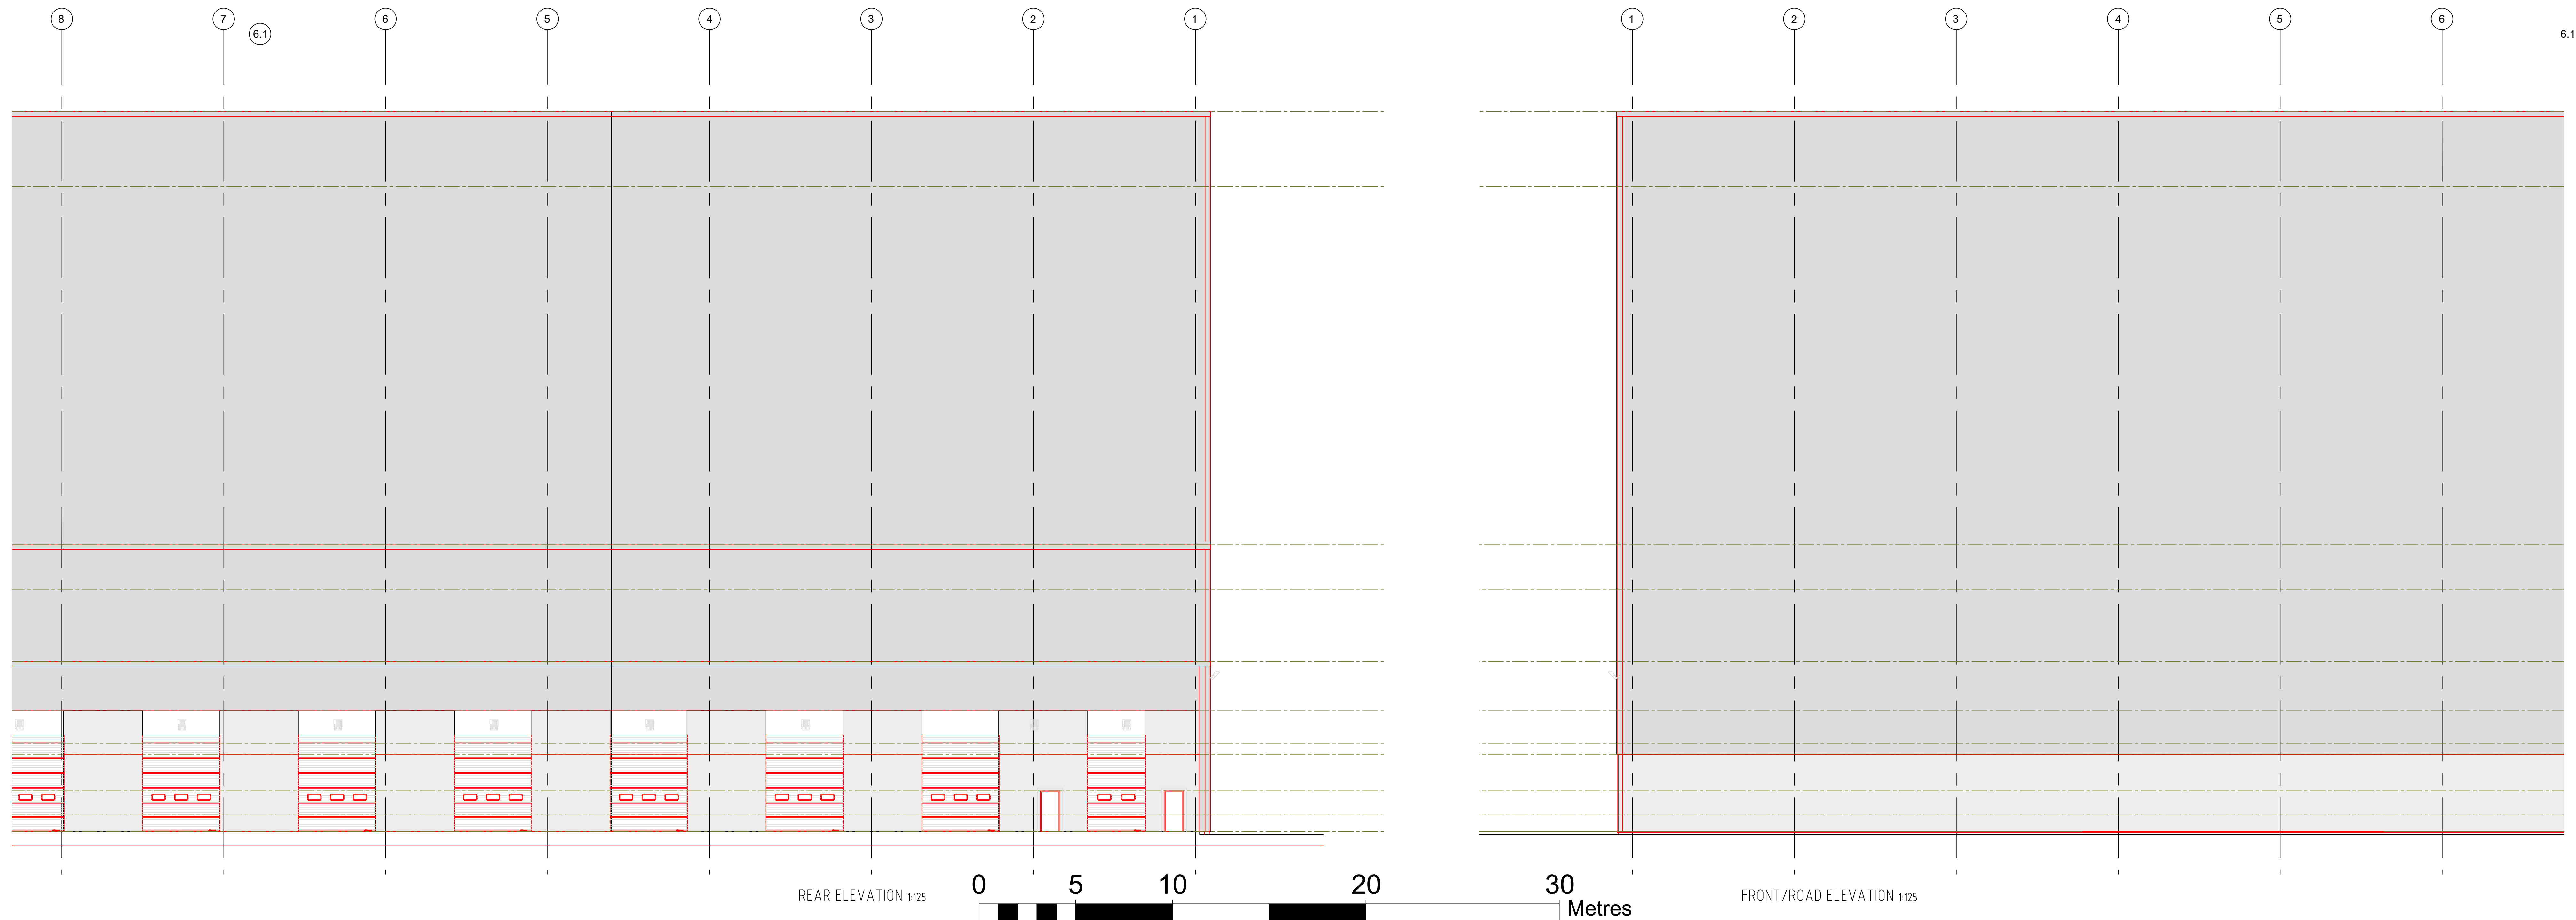


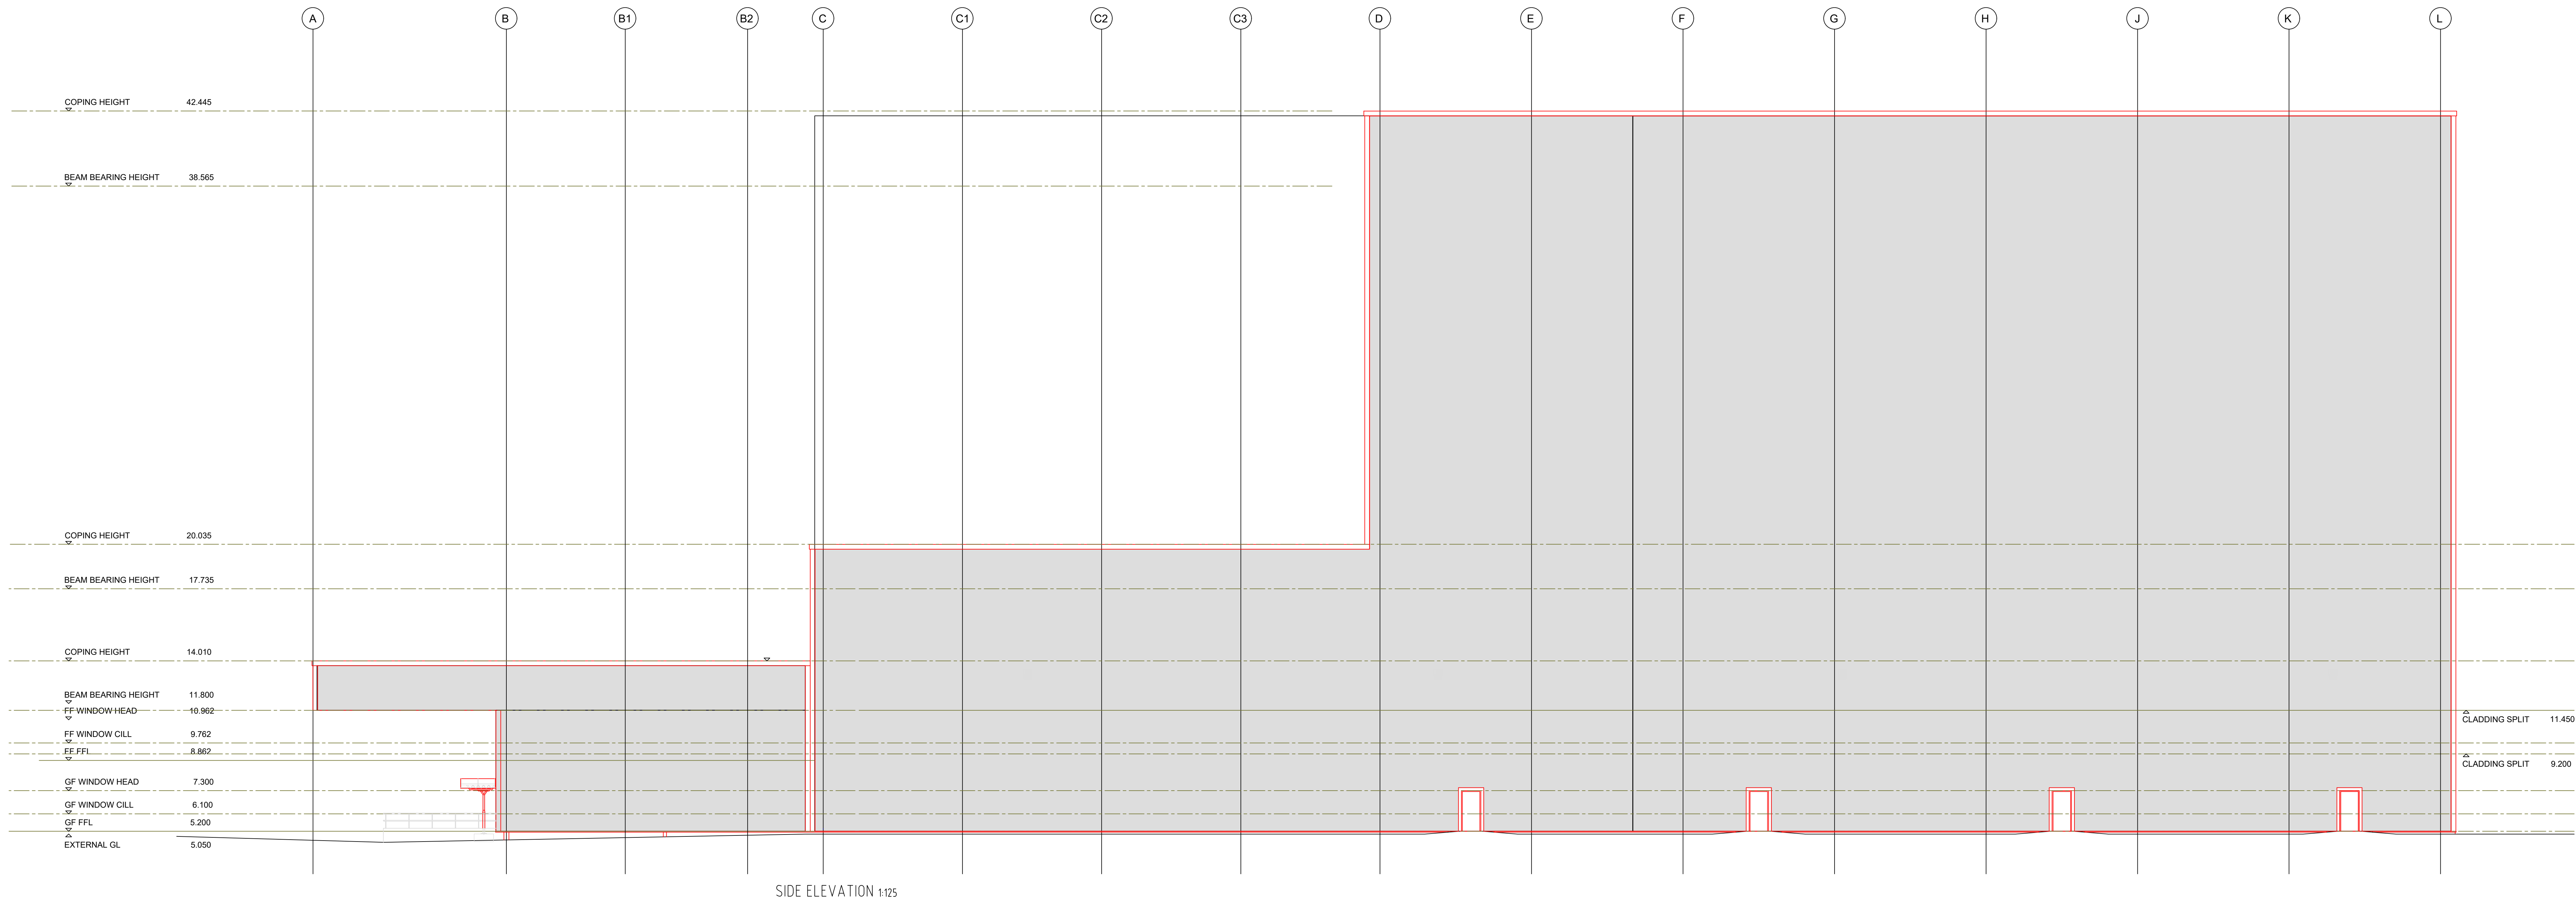

A. 18 OF 28 ISSUED FOR PLANNING		MJP
REV.	DATE	DESCRIPTION
BY		

Patterson Reeves & Partners
Consulting Civil & Structural Engineers

Westleigh House
85 Leigh Road
Eastleigh
Hampshire
SO50 1QQ
Tel: 023 80 488468
Fax: 023 80 481111
www.patreve.co.uk

PROJECT: KIMBERLY-CLARK NORTHFLEET
CRETE HALL ROAD
NORTHFLEET, GRAVESEND

TITLE: EXISTING ELEVATIONS

CLIENT: CUSTOM SOLAR

DATE	11.05.23	SCALE	1:125	REV.	A
DRAWN	RJP	CHECKED			

DWG No. J5733_03