



Northfleet Harbourside				Northfleet Central 1 Ltd	
Route to Swanscombe Station + Methodist Church				vectos. Network Building, 97 Tottenham Court Road, London W1T 4TP Tel: 020 7580 7373 Email: vectos@vectos.co.uk www.vectos.co.uk	
DRAWN:	CHECKED:	DATE:	SCALES:	DRAWING REFERENCE:	
BY		27/02/2023	NTS	Figure 1	



Key:	
	Route
	Location of Google Street View photo
	Direction of Photo

Northfleet Harbourside	
Route to Lawn Road Primary School	
DRAWN:	BY
CHECKED:	
DATE:	27/02/2023
SCALES:	NTS

Northfleet Central 1 Ltd
vectos.
Network Building, 97 Tottenham Court Road, London W1T 4TP Tel: 020 7580 7373 Email: vectos@vectos.co.uk www.vectos.co.uk
DRAWING REFERENCE: Figure 1



Key:  Route  Location of Google Street View photo  Direction of Photo		Northfleet Harbourside		Northfleet Central 1 Ltd	
		Route to Ebbsfleet Academy + Swanscombe Health Centre		 Network Building, 97 Tottenham Court Road, London W1T 4TP Tel: 020 7580 7373 Email: vectos@vectos.co.uk www.vectos.co.uk	
DRAWN:	BY	CHECKED:	DATE:	SCALES:	DRAWING REFERENCE:
			27/02/2023	NTS	Figure 1

Contact

London

Network Building,
97 Tottenham Court Road,
London W1T 4TP.
Tel: 020 7580 7373

Bristol

5th Floor, 4 Colston Avenue,
Bristol BS1 4ST
Tel: 0117 203 5240

Cardiff

Helmont House, Churchill Way,
Cardiff CF10 2HE
Tel: 029 2072 0860

Exeter

6 Victory House,
Dean Clarke Gardens,
Exeter EX2 4AA
Tel: 01392 422 315

Birmingham

Great Charles Street,
Birmingham B3 3JY
Tel: 0121 2895 624

Manchester

Oxford Place, 61 Oxford Street,
Manchester M1 6EQ.
Tel: 0161 228 1008

Leeds

7 Park Row, Leeds LS1 5HD
Tel: 0113 512 0293


Bonn

Stockenstrasse 5, 53113,
Bonn, Germany
Tel: +49 176 8609 1360
www.vectos.eu

Registered Office

Vectos (South) Limited
Network Building,
97 Tottenham Court Road,
London W1T 4TP
Company no. 7591661

Appendix E

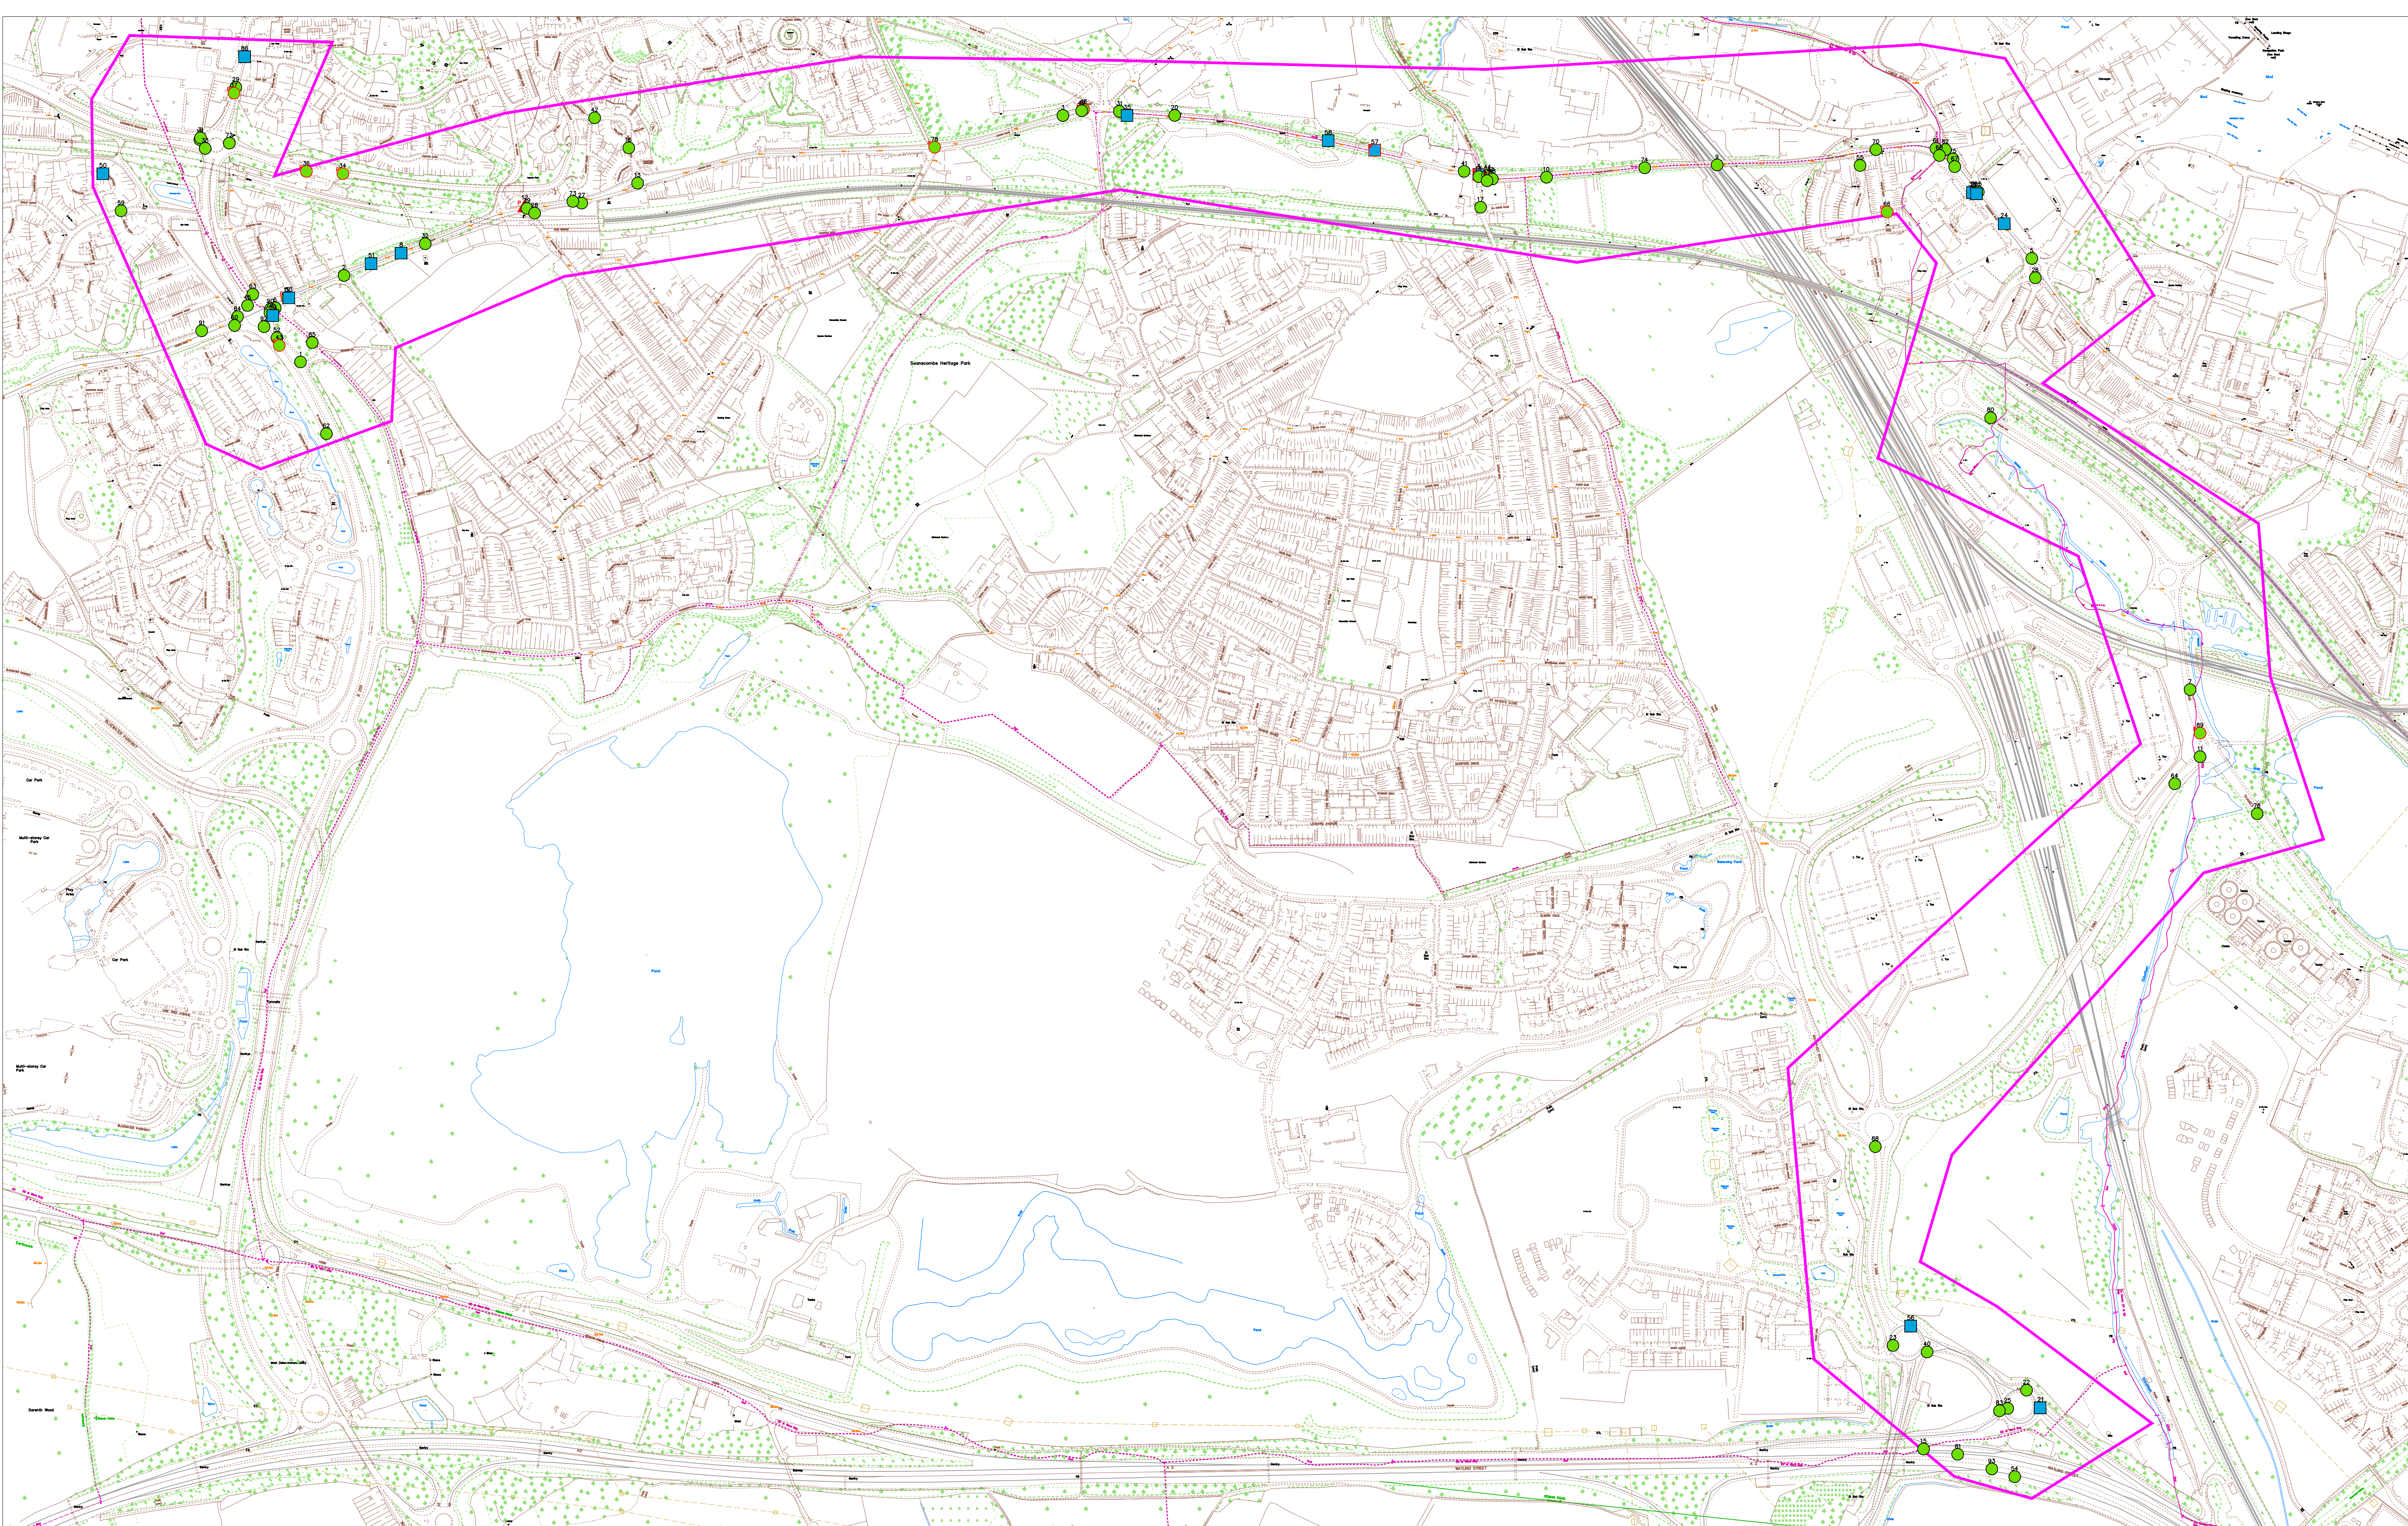


Location: Ebbsfleet

5 years personal injury crash data up to 30/06/2022

KCC Ref number: EXT/187/22

This map is based upon Ordnance Survey material with the permission of Ordnance Survey on behalf of the Controller of Her Majesty's Stationery Office
© Crown Copyright. Unauthorised reproduction infringes Crown copyright and may lead to prosecution or civil proceedings. 100019238 (2015)

Crash Severity	
●	Slight
■	Serious
▲	Fatal

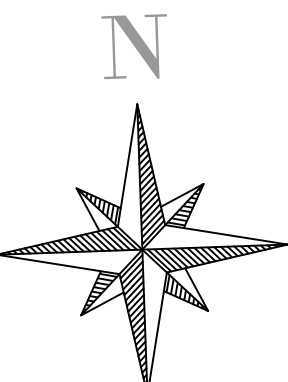



Date: 27-September-2022

Time: 13:49:01

Title: **Ebbsfleet**

Requested output: **D - Print Crash Report**

Date: 27-September-2022

Accident Date BETWEEN '01-Jul-2017' AND '30-Jun-2022'

There were 93 reported crashes resulting in injury

D-PRINT CRASH REPORT

27-Sep-2022

13:49:01

Ebbsfleet

Accident Date BETWEEN '01-Jul-2017' AND '30-Jun-2022'

No	Location	Severity	Date	Day	Time	Street Lighting	Road Surface	Weather	Pedestrian Direction	Factors	Involved
1	Road No B255 Grid 558538E Section 030 Ref 174556N	SLIGHT	10/07/2017	2	06:56	L	Dry	Fine			
	B255 J/W BEAN RD, GREENHITHE.								Dartford		
	V2 was travelling along towards Bean Rd when V1 swerved across into path of V2. V1 slammed brakes on in front of V2 & V2 sounded horn. V1 braked hard again & V2 went to move to right lane to overtake and then indicated to turn left towards Bean Rd. V1 hit V2 on rear N/S at rear of passenger door, which caused her to spin into Bean Road nr entrance to Mcdonalds. Passenger in rear of V2 has neck pain & D2 hit head on window.						Veh1, car, NW -> SE Veh2, car, NW -> SE			Casualties 2 Vehicles 2	
2	Road No A226 Grid 558612E Section 083 Ref 174703N	SLIGHT	18/07/2017	3	17:10	L	Dry	Fine		R.TURN	M/C
	A226 LONDON ROAD AT J/W MOUNTS ROAD, GREENHITHE								Dartford		
	V1 HAS APPROACHED LONDON ROAD, SIGNALLING RIGHT HAVING DRIVEN DOWN MOUNTS ROAD. V2 HAD LEFT THE ROUNDABOUT AND WAS PASSING MOUNTS ROAD, WHILST FILTERING INTO TRAFFIC, HOWEVER V1 HAS PULLED OUT AND CLIPPED V2, CAUSING THE BIKE TO SKID ACROSS THE ROAD.						Veh1, car, SE -> NE Veh2, m/cycle > 500cc, SW -> NE			Casualties 1 Vehicles 2	

Key Involved

PED Pedestrian
HGV Heavy Goods Vehicle
GV Goods Vehicle
M/C Motor Cycle
P/C Pedal Cycle
PSV Bus/Coach

Street Lighting

L Daylight
STL Street Lights
USL Street Lights Unlit
NSL No Street Lights
STU Street Lights Unknown

FACTORS

+VE Positive Breath Test
R.TURN Right Turn Manoeuvre
O/TAKE Overtaking Manoeuvre
S.VEH Single Vehicle

Special Conditions

ATS OUT Traffic Lights Not Working
ATS DEF Traffic Lights Defective
SIGNS Road Signs Defective or Obscured
RD WRKS Road Works
Surface Road Surface Defective

D-PRINT CRASH REPORT

27-Sep-2022

13:49:01

Ebbsfleet

Accident Date BETWEEN '01-Jul-2017' AND '30-Jun-2022'

No	Location	Severity	Date	Day	Time	Street Lighting	Road Surface	Weather	Pedestrian Direction	Factors	Involved
3	Road No A226 Grid 559834E Section 093 Ref 174975N	SLIGHT	19/07/2017	4	18:25	L	Dry	Fine			M/C
	A226, LONDON RD J/W CRAYLANDS LANE, GREENHITHE.								Dartford		
	V1 is a stolen motorbike confirmed. V2 and V3 were stationary on London Rd junction with Craylands Lane waiting at a red traffic light. V1 has drove past o/s of a vehicle and then collided into the rear o/c of V2 causing an extensive dent to the o/s passenger door region. V1 has further lost control and continued to collide with V3 which was stationary in front of V2 causing light scratching to the rear o/s of V3. V1 left the scene and was followed by a member of public. V1 was recovered and seized Op Lancaster and rider made off from the scene prior to police arrival.						Veh1, m/cycle > 500cc, SW -> E Veh2, car, SW -> E Veh3, car, SW -> E			Casualties 1 Vehicles 3	
4	Road No A226 Grid 560541E Section 098 Ref 174875N	SERIOUS	26/07/2017	4	17:40	L	Dry	Fine	S	S.VEH	GV
	A226, LONDON RD J/W PILGRIMS' RD, SWANSCOMBE.								Dartford		PED
	V1 was travelling along London Rd. V1 has just pulled away from being stationary at traffic lights. C1 came from Pilgrims Rd and ran across to cross London Rd/Galley Hill rd. At this point C1 made contact with the passenger side of V1.						Veh1, goods < 3.5t, NW -> SE			Casualties 1 Vehicles 1	
5	Road No A226 Grid 561481E Section 104 Ref 174732N	SLIGHT	20/08/2017	1	16:21	L	Dry	Fine		S.VEH	P/C
	A226, THAMES WAY RNDT J/W STONEBRIDGE RD A226, NORTHFLEET.								Gravesham		
	V1, a cyclist, was travelling along the hill at Northfleet towards Stonebridge Rd. As D1 entered rndbt onto the A226, D1 hit a small oil spill and crashed into the kerb. No other vehicles were involved.						Veh1, pedal cycle, NW -> SE			Casualties 1 Vehicles 1	

Key Involved

PED Pedestrian
HGV Heavy Goods Vehicle
GV Goods Vehicle
M/C Motor Cycle
P/C Pedal Cycle
PSV Bus/Coach

Street Lighting

L Daylight
STL Street Lights
USL Street Lights Unlit
NSL No Street Lights
STU Street Lights Unknown

FACTORS

+VE Positive Breath Test
R.TURN Right Turn Manoeuvre
O/TAKE Overtaking Manoeuvre
S.VEH Single Vehicle

Special Conditions

ATS OUT Traffic Lights Not Working
ATS DEF Traffic Lights Defective
SIGNS Road Signs Defective or Obscured
RD WRKS Road Works
Surface Road Surface Defective

D-PRINT CRASH REPORT

27-Sep-2022

13:49:01

Ebbsfleet

Accident Date BETWEEN '01-Jul-2017' AND '30-Jun-2022'

No	Location	Severity	Date	Day	Time	Street Lighting	Road Surface	Weather	Pedestrian Direction	Factors	Involved
6	Road No A226 Grid 558495E Section 081 Ref 174648N	SLIGHT	05/09/2017	3	17:00	L	Wet/Damp	Rain			M/C
	A226, LONDON RD RNDBT J/W B255, GREENHITHE.								Dartford		
	V1 AND V2 BOTH STATIC AT JUNCTION WAITING TO PULL OUT. V1 THOUGHT V2 HAD PULLED OFF BUT HADN'T SO V1 HIT THE BACK OF V2. NO INJURY TO V1. DAMAGE TO BOTH (MINOR) V2 TAKEN TO MEDWAY HOSPITAL WITH SLIGHT INJURY.						Veh1, car, NE -> SW Veh2, m/cycle 50 - 125cc, NE -> SW			Casualties 1 Vehicles 2	
7	Road No A226 Grid 561750E Section 277 Ref 173999N	SLIGHT	08/09/2017	6	19:00	L	Dry	Fine			
	A226, THAMES WAY, GRAVESEND, (MAPPED TO COORDS).								Dartford		
	V1 AND V2 TRAVELLING OPPOSITE DIRECTIONS, COLLIDED WITH EACH OTHER. (details not recorded)						Veh1, car, NW -> SE Veh2, car, SE -> NW			Casualties 4 Vehicles 2	
8	Road No A226 Grid 558709E Section 084 Ref 174741N	SERIOUS	23/09/2017	7	11:57	L	Dry	Fine			
	A226 LONDON ROAD, GREENHITHE (MAPPED TO GRID REF)								Dartford		
	V1 was driving down the road, when they realised that their brakes had failed and couldn't stop. Subsequently V1 could not stop colliding into the back of V2 and then mounted the side of the road, coming to a halt on vegetation.						Veh1, car, W -> E Veh2, car, W -> E			Casualties 1 Vehicles 2	

Key Involved

PED Pedestrian
HGV Heavy Goods Vehicle
GV Goods Vehicle
M/C Motor Cycle
P/C Pedal Cycle
PSV Bus/Coach

Street Lighting

L Daylight
STL Street Lights
USL Street Lights Unlit
NSL No Street Lights
STU Street Lights Unknown

FACTORS

+VE Positive Breath Test
R.TURN Right Turn Manoeuvre
O/TAKE Overtaking Manoeuvre
S.VEH Single Vehicle

Special Conditions

ATS OUT Traffic Lights Not Working
ATS DEF Traffic Lights Defective
SIGNS Road Signs Defective or Obscured
RD WRKS Road Works
Surface Road Surface Defective

D-PRINT CRASH REPORT

27-Sep-2022

13:49:01

Ebbsfleet

Accident Date BETWEEN '01-Jul-2017' AND '30-Jun-2022'

No	Location	Severity	Date	Day	Time	Street Lighting	Road Surface	Weather	Pedestrian Direction	Factors	Involved
9	Road No A226 Grid 560946E Section 100 Ref 174891N	SLIGHT	02/10/2017	2	18:20	DRK STL	Wet/Damp	Fine		O/TAKE	M/C
	A226 GALLEY HILL, NORTHFLEET, GRAVESEND (MAPPED TO CO-ORDS)									Dartford	
	V1 WAS TRAVELLING ON GALLEY HILL ROAD BEING FOLLOWED BY V2. V2 MOVED TO OVERTAKE AND V1 SWERVED TO MISS A LARGE POT HOLE IN THE ROAD, V2 BRAKED SUDDENLY AND LOST CONTROL OF HIS BIKE.						Veh1, car, E -> W Veh2, m/cycle > 500cc, E -> W			Casualties 1 Vehicles 2	
10	Road No A226 Grid 560656E Section 099 Ref 174870N	SLIGHT	06/10/2017	6	17:55	L	Dry	Fine			P/C
	A226 GALLEY HILL ROAD, SWANSCOMBE									Dartford	
	V2 was riding on pavement when V1 drove past in same direction. Driver of V1 states they heard a bang so stopped straight away. Cyclist was still upright on the pavement. Driver of V1 believes cyclist's handlebars hit their N/S door mirror as they drove past. Driver stopped and offered to call Ambulance but cyclist was on phone to relatives who said they would come and collect them. Passenger in V1 saw rider letting go of their bike after they had hit debris on pathway (POSTCODE FOR D2/C1 NOT KNOWN)						Veh1, car, E -> W Veh2, pedal cycle, E -> W			Casualties 1 Vehicles 2	
11	Road No A2260 Grid 561767E Section 001 Ref 173885N	SLIGHT	27/11/2017	2	07:55	L	Wet/Damp	Rain			HGV
	A2260, EBBSFLEET GATEWAY J/W A226 THAMES WAY, NORTHFLEET									Gravesham	
	V1 and V2 were stationary at the traffic lights, as lights changed to green V1 started to move forward but didn't see that V2 was still stationary causing V1 to collide with rear of V2.						Veh1, goods > 7.5t, SW -> NW Veh2, car, SW -> NW			Casualties 1 Vehicles 2	

Key Involved

PED Pedestrian
HGV Heavy Goods Vehicle
GV Goods Vehicle
M/C Motor Cycle
P/C Pedal Cycle
PSV Bus/Coach

Street Lighting

L Daylight
STL Street Lights
USL Street Lights Unlit
NSL No Street Lights
STU Street Lights Unknown

FACTORS

+VE Positive Breath Test
R.TURN Right Turn Manoeuvre
O/TAKE Overtaking Manoeuvre
S.VEH Single Vehicle

Special Conditions

ATS OUT Traffic Lights Not Working
ATS DEF Traffic Lights Defective
SIGNS Road Signs Defective or Obscured
RD WRKS Road Works
Surface Road Surface Defective

D-PRINT CRASH REPORT

27-Sep-2022

13:49:01

Ebbfleet

Accident Date BETWEEN '01-Jul-2017' AND '30-Jun-2022'

No	Location	Severity	Date	Day	Time	Street Lighting	Road Surface	Weather	Pedestrian Direction	Factors	Involved
12	Road No A226 Grid 558919E Section 086 Ref 174818N	FATAL	30/11/2017	5	12:20	L	Dry	Fine	S	S.VEH	PSV
	A226 LONDON ROAD J/W KNOCKHALL CHASE, GREENHITHE									Dartford	PED
	C1 got off bus at bus stop; as the bus was about to drive away, C1 stumbled and fell over into the road, where they were over-run by the bus, suffering serious leg injuries. Died 28/12/17						Veh1, bus or coach, SW -> NE			Casualties 1 Vehicles 1	
13	Road No A226 Grid 559111E Section 088 Ref 174860N	SLIGHT	23/12/2017	7	16:35	L	Dry	Fine			
	A226 LONDON RD, GREENHITHE (MAPPED TO DESCRIPTION)									Dartford	
	V3 AT FRONT OF TRAFFIC PARKED AT A RED LIGHT WITH V2 DIRECTLY BEHIND, NEITHER VEHICLE IN MOTION. V1 DRIVES INTO THE BACK OF V2. THE IMPACT CAUSES V2 TO GO INTO THE BACK OF V3.						Veh1, car, W -> E Veh2, car, W -> E Veh3, car, W -> E			Casualties 1 Vehicles 3	
14	Road No A226 Grid 560541E Section 098 Ref 174871N	SLIGHT	17/01/2018	4	11:52	L	Dry	Fine		R.TURN	
	A226 LONDON RD J/W HIGH ST, SWANSCOMBE									Dartford	
	V1 WAS STATIONARY AT A RED TRAFFIC LIGHT. THE DRIVER HAD STOPPED IN THE INCORRECT STOPPING AREA - FAILING TO OBSERVE THE JUNCTION AND ROAD MARKINGS. V2 HAS THEN FAILED TO LOOK AT THE VEHICLE CAUSING THE OBSTRUCTION AND COLLIDED WITH V1, DRIVING INTO THE REAR.						Veh1, car, NW -> SE Veh2, car, NW -> SE			Casualties 4 Vehicles 2	

Key Involved

PED Pedestrian
HGV Heavy Goods Vehicle
GV Goods Vehicle
M/C Motor Cycle
P/C Pedal Cycle
PSV Bus/Coach

Street Lighting

L Daylight
STL Street Lights
USL Street Lights Unlit
NSL No Street Lights
STU Street Lights Unknown

FACTORS

+VE Positive Breath Test
R.TURN Right Turn Manoeuvre
O/TAKE Overtaking Manoeuvre
S.VEH Single Vehicle

Special Conditions

ATS OUT Traffic Lights Not Working
ATS DEF Traffic Lights Defective
SIGNS Road Signs Defective or Obscured
RD WRKS Road Works
Surface Road Surface Defective

D-PRINT CRASH REPORT

27-Sep-2022

13:49:01

Ebbsfleet

Accident Date BETWEEN '01-Jul-2017' AND '30-Jun-2022'

No	Location	Severity	Date	Day	Time	Street Lighting	Road Surface	Weather	Pedestrian Direction	Factors	Involved
15	Road No A2 Section 057 Grid 561297E Ref 172708N	SLIGHT	14/02/2018	4	08:24	L	Dry	Fine			HGV
	A2, WATLING ST, MARKER POST 34/6, A CARRIAGEWAY, SOUTHFLEET.									Dartford	
	V1 TRAVELLING IN LANE 4 OF 4. VEHICLE LOST CONTROL FOR REASONS UNKNOWN AND SWERVED ACROSS CARRIAGEWAY COLLIDING WITH V2. (POSTCODE FOR V2 NOT KNOWN)							Veh1, car, W -> SE Veh2, goods 3.5 - 7.5t, W -> SE		Casualties 1 Vehicles 2	
16	Road No U Section 277 Grid 559096E Ref 174920N	SLIGHT	24/04/2018	3	14:00	L	Dry	Fine			PSV
	INGRESS PARK AVE, GREENHITHE (MAPPED TO COORDS)									Dartford	
	V2 WAS DRIVING ALONG AND A CAR PULLED OUT IN FRONT OF THE BUS, INFT HAS BRAKED. C1 HAS THEN HIT THEIR NOSE ON THE SEAT.							Veh1, car, N -> SE Veh2, bus or coach, SE -> N		Casualties 1 Vehicles 2	
17	Road No U Section 277 Grid 560544E Ref 174819N	SLIGHT	04/05/2018	6	07:11	L	Dry	Fine			GVM/C
	HIGH ST J/W ALL SAINTS CLOSE, SWANSCOMBE									Dartford	
	V1 was travelling along the High St in the direction of London Rd, V2 was travelling behind V1. V1 has indicated to turn left into a trading estate. Without indicating V1 has done a U turn and pulled out in front of V2 causing damage and injury.							Veh1, goods < 3.5t, SE -> SE Veh2, m/cycle > 500cc, SE -> N		Casualties 1 Vehicles 2	

Key Involved

PED Pedestrian
HGV Heavy Goods Vehicle
GV Goods Vehicle
M/C Motor Cycle
P/C Pedal Cycle
PSV Bus/Coach

Street Lighting

L Daylight
STL Street Lights
USL Street Lights Unlit
NSL No Street Lights
STU Street Lights Unknown

FACTORS

+VE Positive Breath Test
R.TURN Right Turn Manoeuvre
O/TAKE Overtaking Manoeuvre
S.VEH Single Vehicle

Special Conditions

ATS OUT Traffic Lights Not Working
ATS DEF Traffic Lights Defective
SIGNS Road Signs Defective or Obscured
RD WRKS Road Works
Surface Road Surface Defective

D-PRINT CRASH REPORT

27-Sep-2022

13:49:01

Ebbsfleet

Accident Date BETWEEN '01-Jul-2017' AND '30-Jun-2022'

No	Location	Severity	Date	Day	Time	Street Lighting	Road Surface	Weather	Pedestrian Direction	Factors	Involved
18	Road No A206 Grid 558367E Section 277 Ref 174934N	SLIGHT	21/05/2018	2	16:37	L	Dry	Fine			
	A206 CROSSWAYS BLVD J/W B255 STATION RD, GREENHITHE									Dartford	
	V1 was travelling along Crossways Blvd, Greenhithe, in the direction of Greenhithe train station. V2 was at the roundabout waiting to move. V1 has then driven straight into the back of V2.						Veh1, car, NW -> SE Veh2, car, NW -> SE			Casualties 1 Vehicles 2	
19	Road No A226 Grid 558515E Section 082 Ref 174665N	SLIGHT	28/06/2018	5	15:36	L	Dry	Fine	U	S.VEH	
	A226 LONDON RD J/W A206 ST CLEMENTS WAY RDNBT, DARTFORD									Dartford	PED
	INFT WAS CROSSING AT THE TRAFFIC LIGHTS BY MCDONALD'S ON LONDON RD. WITH A PRAM AND OTHER PEDESTRIANS. AS THEY CROSSED AT THE TRAFFIC LIGHTS, WHICH WERE STILL RED, INFT STOPPED TO TELL A PEDESTRIAN BEHIND THEM TO HURRY UP. D1 HAS STARTED DRIVING, EVEN THOUGH THE LIGHTS WERE RED, AND GRAZED INFT'S PRAM, HITTING THE LEGS OF C1. D1 THEN CARRIED ON DRIVING NOT REALISING WHAT THEY HAD DONE. EVENTUALLY D1 RETURNED TO THE SCENE AND APOLOGISED.						Veh1, car, NE -> SW			Casualties 1 Vehicles 1	
20	Road No A226 Grid 560024E Section 096 Ref 174975N	SLIGHT	01/07/2018	1	11:35	L	Dry	Fine		O/TAKE	GV
	A226 LONDON RD NEAR J/W CRAYLANDS LANE, SWANSCOMBE (MAPPED TO DESC. ORIGINAL COORDS - 559892,174981)									Dartford	
	V1 has overtaken V2 on London Rd. An oncoming bus was closer than D1 originally thought so D1 sped up to get back on to the correct side of the road. Whilst doing so the rear nearside of V1 has caught the front offside of V2.						Veh1, goods < 3.5t, NW -> SE Veh2, car, NW -> SE			Casualties 1 Vehicles 2	

Key Involved

PED Pedestrian
HGV Heavy Goods Vehicle
GV Goods Vehicle
M/C Motor Cycle
P/C Pedal Cycle
PSV Bus/Coach

Street Lighting

L Daylight
STL Street Lights
USL Street Lights Unlit
NSL No Street Lights
STU Street Lights Unknown

FACTORS

+VE Positive Breath Test
R.TURN Right Turn Manoeuvre
O/TAKE Overtaking Manoeuvre
S.VEH Single Vehicle

Special Conditions

ATS OUT Traffic Lights Not Working
ATS DEF Traffic Lights Defective
SIGNS Road Signs Defective or Obscured
RD WRKS Road Works
Surface Road Surface Defective

D-PRINT CRASH REPORT

27-Sep-2022

13:49:01

Ebbsfleet

Accident Date BETWEEN '01-Jul-2017' AND '30-Jun-2022'

No	Location	Severity	Date	Day	Time	Street Lighting	Road Surface	Weather	Pedestrian Direction	Factors	Involved
21	Road No A2 Section 058 Grid 561495E Ref 172778N	SERIOUS	26/07/2018	5	20:05	L	Dry	Fine		O/TAKE	M/C
	A2 RND BT J/W A2 SLIP ON (346M N OF ENTRANCE TO SPRINGHEAD NURSERIES) NORTHFLEET										Dartford
	V1 travelling from Bluewater from the direction of Ebbsfleet International Station was intending to go around the roundabout and go back and join the A2. V2 was travelling in the same direction and has performed an overtake on the roundabout and for reasons unknown they have collided on the roundabout. The rider of V2 has been overridden by V1 and come to rest underneath V1 with motorcycle V2 coming to rest nearby.						Veh1, car, NW -> SW Veh2, m/cycle > 500cc, NW -> SE			Casualties 1 Vehicles 2	
22	Road No A2 Section 277 Grid 561472E Ref 172808N	SLIGHT	23/08/2018	5	07:30	L	Dry	Fine		S.VEH	HGV
	A2, NURSERY SLIP EASTBND RND BT J/W A2260, EBBSFLEET.										Dartford
	V1 HAS JOINED THE RND BT AND PASSED THE 1ST EXIT. HOWEVER ON THE BEND THE VEHICLE HAS OVERTURNED ONTO ITS SIDE.						Veh1, goods 3.5 - 7.5t, SW -> SE			Casualties 2 Vehicles 1	

Key Involved

PED Pedestrian
HGV Heavy Goods Vehicle
GV Goods Vehicle
M/C Motor Cycle
P/C Pedal Cycle
PSV Bus/Coach

Street Lighting

L Daylight
STL Street Lights
USL Street Lights Unlit
NSL No Street Lights
STU Street Lights Unknown

FACTORS

+VE Positive Breath Test
R.TURN Right Turn Manoeuvre
O/TAKE Overtaking Manoeuvre
S.VEH Single Vehicle

Special Conditions

ATS OUT Traffic Lights Not Working
ATS DEF Traffic Lights Defective
SIGNS Road Signs Defective or Obscured
RD WRKS Road Works
Surface Road Surface Defective

D-PRINT CRASH REPORT

27-Sep-2022
13:49:01

Ebbsfleet

Accident Date BETWEEN '01-Jul-2017' AND '30-Jun-2022'

No	Location	Severity	Date	Day	Time	Street Lighting	Road Surface	Weather	Pedestrian Direction	Factors	Involved
23	Road No A2260 Grid 561245E Section 277 Ref 172884N	SLIGHT	30/08/2018	5	12:30	L	Dry	Fine			
	A2260, SOUTHFLEET RD J/W ACKERS DRIVE, SWANSCOMBE. (MAPPED TO DESCRIPTION, ORIGINAL COORDINATES 561028, 173627)								Dartford		
	V2 (TAXI) WAS DRIVING ALONG SOUTHFLEET RD WHEN V1 CAME OUT OF ACKERS DRIVE WITHOUT STOPPING, HITTING V2 AND CAUSING DAMAGE TO THE NEARSIDE OF V2. V1 CARRIED ON DRIVING. ONE OF THE PASSENGERS IN V2 TOOK A PHOTO OF V1 ON DRIVERS M/P. V2 FOLLOWED V1 AS THEY STILL DID NOT STOP. V1 THEN WENT INTO EBBSFLEET STATION FOLLOWED BY V2. V1 STOPPED. BOTH DRIVERS GOT OUT, D1 WAS VERY AGGRESSIVE SHOUTING AND SWEARING, AFTER A WHILE THEY CALMED DOWN BUT REFUSED TO GIVE ANY DETAILS. AND DROVE OFF. V2 THEN DROPPED OFF THEIR PASSENGERS.						Veh1, car, W -> N Veh2, taxi, S -> N			Casualties 1 Vehicles 2	
24	Road No A226 Grid 561434E Section 103 Ref 174791N	SERIOUS	09/09/2018	1	09:50	L	Dry	Fine			
	A226 STONEBRIDGE RD, NORTHFLEET (MAPPED TO COORDS)								Gravesham		
	V1 WAS TRAVELLING TOWARDS TEMPORARY TRAFFIC LIGHTS AND OVERTOOK A LINE OF WAITING VEHICLES. AS V2 MOVED OFF FROM THE 'WAIT HERE SIGN', V1 COLLIDED WITH THE FRONT OFFSIDE OF V2, CAUSING V1 TO FLIP ONTO ITS ROOF.						Veh1, car, NW -> SE Veh2, car, NW -> SE			Casualties 1 Vehicles 2	

Key Involved

PED Pedestrian
HGV Heavy Goods Vehicle
GV Goods Vehicle
M/C Motor Cycle
P/C Pedal Cycle
PSV Bus/Coach

Street Lighting

L Daylight
STL Street Lights
USL Street Lights Unlit
NSL No Street Lights
STU Street Lights Unknown

FACTORS

+VE Positive Breath Test
R.TURN Right Turn Manoeuvre
O/TAKE Overtaking Manoeuvre
S.VEH Single Vehicle

Special Conditions

ATS OUT Traffic Lights Not Working
ATS DEF Traffic Lights Defective
SIGNS Road Signs Defective or Obscured
RD WRKS Road Works
Surface Road Surface Defective

D-PRINT CRASH REPORT

27-Sep-2022

13:49:01

Ebbsfleet

Accident Date BETWEEN '01-Jul-2017' AND '30-Jun-2022'

No	Location	Severity	Date	Day	Time	Street Lighting	Road Surface	Weather	Pedestrian Direction	Factors	Involved
25	Road No A2 Section 277 Grid 561440E Ref 172777N	SLIGHT	20/09/2018	5	03:59	DRK STL	Dry	Fine		S.VEH	
	A2 WATLING ST OFFSLIP RND BT J/W A2260, SWANSCOMBE								Dartford		
	V1 travelling down slip road off A2 Coastbound towards roundabout. V1 collided with offside kerb, travelled forward onto roundabout, colliding with road sign. V1 exited roundabout towards A2260 and stopped in carriageway.						Veh1, car, W -> NE			Casualties Vehicles	1 1
26	Road No B2175 Section 001 Grid 561487E Ref 174699N	SLIGHT	04/10/2018	5	23:07	DRK STL	Dry	Unknown			
	B2175 STONEBRIDGE RD J/W A226 THAMES WAY, NORTHFLEET (MAPPED TO DESCRIPTION, ORIGINAL COORDINATES 561481, 174732)								Gravesham		
	V1 and V2 were on the rndbt. V3, a marked police vehicle on emergency call with its blue lights on, approached the rndbt. V2 has braked and collided with rear of V1.						Veh1, car, SE -> SW Veh2, car, SE -> SW Veh3, car, SW -> NE			Casualties Vehicles	2 3
27	Road No A226 Section 087 Grid 559016E Ref 174826N	SLIGHT	10/10/2018	4	22:00	DRK STL	Dry	Fine			
	A226 LONDON RD J/W ESSO PETROL STATION, GREENHITHE								Dartford		
	V2 WAS TRAVELLING SOUTHWEST ON LONDON RD WHEN V1 TURNED LEFT OUT OF THE ESSO PETROL STATION FORECOURT AND HIT V2 BEFORE DRIVING OFF. D2 STOPPED TO SEE IF V1 WOULD RETURN BUT V1 DROVE OFF TOWARDS DARTFORD.						Veh1, car, SE -> SW Veh2, car, NE -> SW			Casualties Vehicles	1 2

Key Involved

PED Pedestrian
HGV Heavy Goods Vehicle
GV Goods Vehicle
M/C Motor Cycle
P/C Pedal Cycle
PSV Bus/Coach

Street Lighting

L Daylight
STL Street Lights
USL Street Lights Unlit
NSL No Street Lights
STU Street Lights Unknown

FACTORS

+VE Positive Breath Test
R.TURN Right Turn Manoeuvre
O/TAKE Overtaking Manoeuvre
S.VEH Single Vehicle

Special Conditions

ATS OUT Traffic Lights Not Working
ATS DEF Traffic Lights Defective
SIGNS Road Signs Defective or Obscured
RD WRKS Road Works
Surface Road Surface Defective

D-PRINT CRASH REPORT

27-Sep-2022

13:49:01

Ebbsfleet

Accident Date BETWEEN '01-Jul-2017' AND '30-Jun-2022'

No	Location	Severity	Date	Day	Time	Street Lighting	Road Surface	Weather	Pedestrian Direction	Factors	Involved
28	Road No U Section 277 Grid 558936E Ref 174809N	SLIGHT	28/11/2018	4	04:45	DRK STL	Dry	Fine			P/C
	KNOCKHALL CHASE J/W A226 LONDON RD, GREENHITHE									Dartford	
	Police travelling west on London Rd noticed V1 also travelling west. V1 mounted the kerb and turned south on to Knockhall Chase with police, however, V1 attempted to turn around on to the road and collided with Police vehicle. V1 then attempted to ride off but was stopped by officers on foot.						Veh1, pedal cycle, E -> E Veh2, car, E -> SE			Casualties 1 Vehicles 2	
29	Road No B255 Section 035 Grid 558428E Ref 175023N	SLIGHT	30/11/2018	6	10:20	L	Dry	Fine			
	B255, STATION RD, GREENHITHE, (MAPPED TO COORDS).									Dartford	
	V1 IN TRAFFIC ON THE B255 WHEN THEY BRAKED SUDDENLY DUE TO V2 BRAKING SUDDENLY, VEHICLES THEN COLLIDED.						Veh1, car, NE -> SW Veh2, car, NE -> SW			Casualties 1 Vehicles 2	
30	Road No A226 Section 103 Grid 561383E Ref 174845N	SLIGHT	08/12/2018	7	13:30	L	Dry	Fine		R.TURN	M/C
	A226 STONEBRIDGE RD J/W EAGLE WAY, NORTHFLEET									Gravesham	
	V1 WAS EMERGING ONTO STONEBRIDGE RD AND COLLIDED WITH THE NEARSIDE OF V2 AT LOW SPEED. D1'S VISION WAS RESTRICTED BY PARKED CARS IN THE DIRECTION THAT V2 WAS TRAVELLING FROM.						Veh1, car, SW -> SE Veh2, m/cycle > 500cc, NW -> SE			Casualties 1 Vehicles 2	

Key Involved

PED Pedestrian
HGV Heavy Goods Vehicle
GV Goods Vehicle
M/C Motor Cycle
P/C Pedal Cycle
PSV Bus/Coach

Street Lighting

L Daylight
STL Street Lights
USL Street Lights Unlit
NSL No Street Lights
STU Street Lights Unknown

FACTORS

+VE Positive Breath Test
R.TURN Right Turn Manoeuvre
O/TAKE Overtaking Manoeuvre
S.VEH Single Vehicle

Special Conditions

ATS OUT Traffic Lights Not Working
ATS DEF Traffic Lights Defective
SIGNS Road Signs Defective or Obscured
RD WRKS Road Works
Surface Road Surface Defective

D-PRINT CRASH REPORT

27-Sep-2022
13:49:01

Ebbsfleet

Accident Date BETWEEN '01-Jul-2017' AND '30-Jun-2022'

No	Location	Severity	Date	Day	Time	Street Lighting	Road Surface	Weather	Pedestrian Direction	Factors	Involved
31	Road No A226 Grid 559930E Section 095 Ref 174982N	SLIGHT	01/02/2019	6	19:20	DRK STL	Snow	Snow Wind		S.VEH	
	A226, LONDON RD J/W MANOR WAY, SWANSCOMBE.								Dartford		
	One vehicle collision with central pedestrian crossing, caused partly due to heavy snowfall.						Veh1, car, W -> E			Casualties 1 Vehicles 1	
32	Road No A226 Grid 558750E Section 084 Ref 174757N	SLIGHT	15/02/2019	6	13:11	L	Dry	Fine			GV
	A226, LONDON RD, 148 METRES FROM J/W MOUNTS RD, GREENHITHE.								Dartford		
	V1 was travelling on main rd, V1 collided into back of V2, V2 collided into back of V3, V3 collided into back of V4 who did not stop. Minor injuries sustained to D2, D3 and front passenger of V3.						Veh1, goods < 3.5t, SW -> NE Veh2, car, SW -> NE Veh3, car, SW -> NE Veh4, car, SW -> NE			Casualties 3 Vehicles 4	
33	Road No A206 Grid 558376E Section 277 Ref 174919N	SLIGHT	20/02/2019	4	08:53	L	Dry	Fine			
	A206, CROSSWAYS BOULEVARD RNDDBT J/W ST CLEMENTS WAY, GREENHITHE.								Dartford		
	THE TWO VEHICLES NAVIGATED RNDDBT AT A206/CROSSWAYS BLVD/ST CLEMENTS WAY. V1 COLLIDED WITH OFFSIDE OF V2.						Veh1, car, S -> N Veh2, car, S -> N			Casualties 1 Vehicles 2	

Key Involved

PED Pedestrian
HGV Heavy Goods Vehicle
GV Goods Vehicle
M/C Motor Cycle
P/C Pedal Cycle
PSV Bus/Coach

Street Lighting

L Daylight
STL Street Lights
USL Street Lights Unlit
NSL No Street Lights
STU Street Lights Unknown

FACTORS

+VE Positive Breath Test
R.TURN Right Turn Manoeuvre
O/TAKE Overtaking Manoeuvre
S.VEH Single Vehicle

Special Conditions

ATS OUT Traffic Lights Not Working
ATS DEF Traffic Lights Defective
SIGNS Road Signs Defective or Obscured
RD WRKS Road Works
Surface Road Surface Defective

D-PRINT CRASH REPORT

27-Sep-2022

13:49:01

Ebbsfleet

Accident Date BETWEEN '01-Jul-2017' AND '30-Jun-2022'

No	Location	Severity	Date	Day	Time	Street Lighting	Road Surface	Weather	Pedestrian Direction	Factors	Involved
34	Road No U Section 277 Grid 558610E Ref 174876N	SLIGHT	26/02/2019	3	18:23	DRK STL	Dry	Fine	W	S.VEH	
	STATION APPROACH J/W FASTRACK BUS LANE, GREENHITHE.								Dartford		PED
	C1 was walking away from train station towards a tunnel which is for buses only. As C1 was crossing road, suspect vehicle has entered bus lane. C1 has been clipped on the hand causing swelling and bruising. V1 has continued without stopping.						Veh1, car, W -> E			Casualties 1 Vehicles 1	
35	Road No A226 Section 095 Grid 559943E Ref 174975N	SERIOUS	07/03/2019	5	19:56	DRK STL	Wet/Damp	Rain Wind		+VE	GV
	A226 LONDON RD J/W CRAYLANDS LANE, SWANSCOMBE								Dartford		
	V2 WAS STOPPED AT THE RED LIGHTS ON LONDON RD NEAR TO CRAYLANDS LANE. V1 THEN COLLIDED WITH THE REAR OF V2, PUSHING IT UP ONTO THE KERB.						Veh1, goods < 3.5t, SE -> NW Veh2, car, SE -> NW			Casualties 1 Vehicles 2	
36	Road No U Section 277 Grid 558548E Ref 174880N	SLIGHT	17/04/2019	4	18:52	L	Dry	Fine	NE	S.VEH	
	STATION APPROACH, GREENHITHE (MAPPED TO COORDS)								Dartford		PED
	C1 FAILED TO LOOK WHEN CROSSING THE ROAD OUTSIDE THE TRAIN STATION. AS A RESULT C1 HIT THE SIDE OF V1, WHICH WAS TRAVELLING NORTHWEST ON STATION APPROACH.						Veh1, car, SE -> NW			Casualties 1 Vehicles 1	

Key Involved

PED Pedestrian
HGV Heavy Goods Vehicle
GV Goods Vehicle
M/C Motor Cycle
P/C Pedal Cycle
PSV Bus/Coach

Street Lighting

L Daylight
STL Street Lights
USL Street Lights Unlit
NSL No Street Lights
STU Street Lights Unknown

FACTORS

+VE Positive Breath Test
R.TURN Right Turn Manoeuvre
O/TAKE Overtaking Manoeuvre
S.VEH Single Vehicle

Special Conditions

ATS OUT Traffic Lights Not Working
ATS DEF Traffic Lights Defective
SIGNS Road Signs Defective or Obscured
RD WRKS Road Works
Surface Road Surface Defective

D-PRINT CRASH REPORT

27-Sep-2022
13:49:01

Ebbsfleet

Accident Date BETWEEN '01-Jul-2017' AND '30-Jun-2022'

No	Location	Severity	Date	Day	Time	Street Lighting	Road Surface	Weather	Pedestrian Direction	Factors	Involved
37	Road No B255 Grid 558425E Section 035 Ref 175013N	SLIGHT	11/05/2019	7	18:20	L	Dry	Fine	NE	S.VEH	
	B255, STATION RD, DARTFORD, (MAPPED TO COORDS).								Dartford		PED
	C1 WAS CROSSING STATION RD FROM WEST TO EAST ON THE ZEBRA CROSSING WHEN V1 CAME AROUND THE CORNER AT SPEED, CAUSING C1 TO DIVE OUT OF THE WAY.						Veh1, car, N -> S			Casualties 1 Vehicles 1	
38	Road No A226 Grid 561380E Section 103 Ref 174844N	SERIOUS	16/05/2019	5	11:50	L	Dry	Fine		R.TURN	M/C
	A226 STONEBRIDGE RD J/W EAGLE WAY, NORTHFLEET								Gravesham		
	V2 WAS TRAVELLING NORTHWEST ON STONEBRIDGE RD AS V1 WAS TURNING RIGHT OUT OF EAGLE WAY. V1 STRUCK THE REAR NEAR SIDE OF V2, CAUSING V2 TO SKID, FALL OVER AND TRAP R2 AND C2 UNDERNEATH V2.						Veh1, car, SW -> SE Veh2, m/cycle <= 50cc, SE -> NW			Casualties 2 Vehicles 2	

Key Involved

PED Pedestrian
HGV Heavy Goods Vehicle
GV Goods Vehicle
M/C Motor Cycle
P/C Pedal Cycle
PSV Bus/Coach

Street Lighting

L Daylight
STL Street Lights
USL Street Lights Unlit
NSL No Street Lights
STU Street Lights Unknown

FACTORS

+VE Positive Breath Test
R.TURN Right Turn Manoeuvre
O/TAKE Overtaking Manoeuvre
S.VEH Single Vehicle

Special Conditions

ATS OUT Traffic Lights Not Working
ATS DEF Traffic Lights Defective
SIGNS Road Signs Defective or Obscured
RD WRKS Road Works
Surface Road Surface Defective

D-PRINT CRASH REPORT

27-Sep-2022

13:49:01

Ebbsfleet

Accident Date BETWEEN '01-Jul-2017' AND '30-Jun-2022'

No	Location	Severity	Date	Day	Time	Street Lighting	Road Surface	Weather	Pedestrian Direction	Factors	Involved
39	Road No A226 Grid 558923E Section 086 Ref 174817N	SLIGHT	28/05/2019	3	16:45	L	Dry	Fine		O/TAKE	M/C
	A226, LONDON RD J/W KNOCKHALL CHASE, GREENHITHE.								Dartford		
	V1 WAS TRAVELLING DOWN THE A226 LONDON RD WHEN THEY HAVE INDICATED TO TURN LEFT DOWN KNOCKHALL CHASE. AT THIS POINT V2 HAS BEEN TRAVELLING UP THE SAME LANE AS V1 ON THE OFFSIDE. AS V1 HAS BEEN GIVING WAY TO TURN DOWN KNOCKHALL CHASE, V2 HAS COLLIDED ON THE OFFSIDE OF THE DRIVERS DOOR, WHICH HAS LEFT VISIBLE DAMAGE. UPON THE COLLISION BOTH PARTIES HAVE PULLED INTO THE NEARSIDE OF KNOCKHALL CHASE UPON WHERE POLICE WERE CALLED TO THE SCENE. R2 HAS SUSTAINED MINOR ABRASIONS TO HIP AND FINGERS BUT DECLINED MEDICAL TREATMENT.						Veh1, car, E -> SE Veh2, m/cycle <= 50cc, W -> E			Casualties 1 Vehicles 2	
40	Road No A2 Grid 561303E Section 277 Ref 172873N	SLIGHT	07/06/2019	6	06:55	L	Dry	Fine			GV P/C
	A2 SOUTHFLEET RD RNDBT J/W A2 NURSERY WESTBOUND OFF SLIP, GRAVESEND								Dartford		
	V1 joined the rndbt from the A2 exit slip and appears to have not seen V2 using the rndbt. V1 collided with V2, knocking it over.						Veh1, goods < 3.5t, SE -> SW Veh2, pedal cycle, N -> W			Casualties 1 Vehicles 2	
41	Road No A226 Grid 560516E Section 098 Ref 174880N	SLIGHT	10/06/2019	2	07:40	L	Wet/Damp	Rain			
	A226 LONDON RD J/W HIGH ST, SWANSCOMBE								Dartford		
	V2 WAS TRAVELLING SOUTHWEST ON LONDON RD APPROACHING THE TRAFFIC LIGHTS AND BEGAN SLOWING DOWN WHEN V1 COLLIDED WITH ITS REAR. V1 FAILED TO STOP AT THE SCENE AND DROVE OFF.						Veh1, car, NW -> SE Veh2, car, NW -> SE			Casualties 1 Vehicles 2	

Key

Involved
 PED Pedestrian
 HGV Heavy Goods Vehicle
 GV Goods Vehicle
 M/C Motor Cycle
 P/C Pedal Cycle
 PSV Bus/Coach

Street Lighting

L Daylight
 STL Street Lights
 USL Street Lights Unlit
 NSL No Street Lights
 STU Street Lights Unknown

FACTORS

+VE Positive Breath Test
 R.TURN Right Turn Manoeuvre
 O/TAKE Overtaking Manoeuvre
 S.VEH Single Vehicle

Special Conditions

ATS OUT Traffic Lights Not Working
 ATS DEF Traffic Lights Defective
 SIGNS Road Signs Defective or Obscured
 RD WRKS Road Works
 Surface Road Surface Defective

D-PRINT CRASH REPORT

27-Sep-2022

13:49:01

Ebbsfleet

Accident Date BETWEEN '01-Jul-2017' AND '30-Jun-2022'

No	Location	Severity	Date	Day	Time	Street Lighting	Road Surface	Weather	Pedestrian Direction	Factors	Involved
42	Road No U Section 277 Grid 559038E Ref 174971N	SLIGHT	15/06/2019	7	17:35	L	Dry	Fine		S.VEH	
	INGRESS PARK AVENUE J/W CALCROFT AVE, GREENHITHE.									Dartford	
	V1 HAS LEFT HOME ADDRESS AND TRAVELLED APPROX 200 METERS. V1 HAS CLIPPED THE KERB OUTSIDE OF 11 INGRESS PARK AVE. V1 HAS LOST CONTROL AND MOUNTED THE PAVEMENT COLLIDING WITH 1 WOODEN BOLLARD AND COMING TO A STOP OUTSIDE OF 9 INGRESS PARK AVE. AIRBAGS DEPLOYED.						Veh1, car, W -> E			Casualties 1 Vehicles 1	
43	Road No B255 Section 031 Grid 558502E Ref 174584N	SLIGHT	02/07/2019	3	15:12	L	Dry	Fine	W	S.VEH	
	B255 ST CLEMENTS WAY, DARTFORD (MAPPED TO COORDS)									Dartford	PED
	C1 WAS CROSSING ST CLEMENTS WAY IN A SOUTHWESTERLY DIRECTION. C1 STEPPED OUT INTO THE ROAD AND WAS STRUCK BY V1, WHICH WAS TRAVELLING NORTHWEST. IT IS UNKNOWN WHO HAD THE RIGHT OF WAY.						Veh1, car, SE -> NW			Casualties 1 Vehicles 1	
44	Road No A226 Section 098 Grid 560556E Ref 174874N	SLIGHT	04/09/2019	4	11:06	L	Dry	Fine		R.TURN	
	A226 HIGH ST J/W A226 GALLEY HILL RD, SWANSCOMBE (MAPPED TO COORDS)									Dartford	
	V1 made off from police after reacting to the presence of a marked vehicle. It was pursued for a short distance before being temporarily lost due to the speed it was travelling in. V1 was then found by patrols after it had failed to negotiate a right-hand turn.						Veh1, car, SE -> E Veh2, car, SE -> E			Casualties 1 Vehicles 2	

Key Involved

PED Pedestrian
HGV Heavy Goods Vehicle
GV Goods Vehicle
M/C Motor Cycle
P/C Pedal Cycle
PSV Bus/Coach

Street Lighting

L Daylight
STL Street Lights
USL Street Lights Unlit
NSL No Street Lights
STU Street Lights Unknown

FACTORS

+VE Positive Breath Test
R.TURN Right Turn Manoeuvre
O/TAKE Overtaking Manoeuvre
S.VEH Single Vehicle

Special Conditions

ATS OUT Traffic Lights Not Working
ATS DEF Traffic Lights Defective
SIGNS Road Signs Defective or Obscured
RD WRKS Road Works
Surface Road Surface Defective

D-PRINT CRASH REPORT

27-Sep-2022

13:49:01

Ebbsfleet

Accident Date BETWEEN '01-Jul-2017' AND '30-Jun-2022'

No	Location	Severity	Date	Day	Time	Street Lighting	Road Surface	Weather	Pedestrian Direction	Factors	Involved
45	Road No A206 Grid 558448E Section 081 Ref 174652N	SLIGHT	06/09/2019	6	19:07	L	Wet/Damp	Rain		+VE	
	A206 ST CLEMENTS WAY RDNBT J/W A206 ST CLEMENTS WAY, GREENHITHE									Dartford	
	V1 and V2 were travelling east on London Rd. V1 approached the rdnbt in lane 2 intending to turn left onto St Clements Way. As V1 turned it collided with V2, which was in lane 1. D1 failed to provide a roadside breath test.						Veh1, car, SW -> NW Veh2, car, SW -> NE			Casualties 1 Vehicles 2	
46	Road No A226 Grid 559869E Section 094 Ref 174985N	SLIGHT	20/11/2019	4	16:30	L	Dry	Fine	SW	S.VEH	GV
	A226 LONDON RD J/W CRAYLANDS LANE, SWANSCOMBE (MAPPED TO COORDS)									Dartford	PED
	D1 stated that they were in slow-moving traffic travelling west on London Rd. As the traffic moved off, D1 put V1 in gear when V1 moved off uncontrollably and the clutch and brakes became ineffective. D1 pulled onto the other side of the road to avoid colliding with the vehicle in front and swerved into a lamppost on seeing a vehicle travelling towards them in the opposite direction. V1 came close to two or three pedestrians, only C1 present on police arrival.						Veh1, goods < 3.5t, E -> SW			Casualties 1 Vehicles 1	
47	Road No A226 Grid 560561E Section 098 Ref 174869N	SLIGHT	03/12/2019	3	15:35	L	Dry	Fine	N	S.VEH	
	A226 GALLEY HILL RD J/W HIGH ST, SWANSCOMBE									Dartford	PED
	V1 was travelling east on London Rd and went through the green light onto Galley Hill Rd when C1 ran out into the road from the staggered crossing into the offside of V1. (Age and postcode for C1 unknown).						Veh1, car, W -> E			Casualties 1 Vehicles 1	

Key Involved

PED Pedestrian
HGV Heavy Goods Vehicle
GV Goods Vehicle
M/C Motor Cycle
P/C Pedal Cycle
PSV Bus/Coach

Street Lighting

L Daylight
STL Street Lights
USL Street Lights Unlit
NSL No Street Lights
STU Street Lights Unknown

FACTORS

+VE Positive Breath Test
R.TURN Right Turn Manoeuvre
O/TAKE Overtaking Manoeuvre
S.VEH Single Vehicle

Special Conditions

ATS OUT Traffic Lights Not Working
ATS DEF Traffic Lights Defective
SIGNS Road Signs Defective or Obscured
RD WRKS Road Works
Surface Road Surface Defective

D-PRINT CRASH REPORT

27-Sep-2022

13:49:01

Ebbsfleet

Accident Date BETWEEN '01-Jul-2017' AND '30-Jun-2022'

No	Location	Severity	Date	Day	Time	Street Lighting	Road Surface	Weather	Pedestrian Direction	Factors	Involved
48	Road No A226 Grid 560564E Section 098 Ref 174867N	SLIGHT	07/01/2020	3	02:11	DRK STL	Wet/Damp	Fine			
	A226 GALLEY HILL RD J/W HIGH ST, SWANSCOMBE									Dartford	
	V1 made off from a petrol station due to the presence of V2. V1 later collided with a pedestrian island and a traffic light at the junction with High St, travelling west on Galley Hill Rd.						Veh1, car, E -> NW Veh2, car, E -> W Veh3, car, E -> W			Casualties 1 Vehicles 3	
49	Road No A226 Grid 559866E Section 094 Ref 174983N	SLIGHT	11/02/2020	3	11:52	L	Dry	Fine			
	A226 LONDON RD NEAR J/W CRAYLANDS LANE, GREENHITHE									Dartford	
	D2 was in the righthand lane stationary at the traffic lights indicating right to turn right onto Craylands Lane. There was one car in front of them, so looked in rear view and saw V1 traveling at speed down the hill behind them, they were looking down at their lap, not paying attention to the road at all.						Veh1, car, W -> E Veh2, car, W -> E			Casualties 1 Vehicles 2	
50	Road No U Grid 558202E Section 266 Ref 174876N	SERIOUS	16/02/2020	1	10:20	L	Wet/Damp	Rain		S.VEH	
	SAYER CLOSE J/W PRIVATE DRIVE, STONE.									Dartford	
	V1 has been on the drive outside of the house after D1 was believed to be under the influence of alcohol. D1 has driven the vehicle straight into the fence, causing damage to V1 and the fence. The car was in situ and the driver stayed in the car following the collision.						Veh1, car, S -> N			Casualties 1 Vehicles 1	

Key Involved

PED Pedestrian
HGV Heavy Goods Vehicle
GV Goods Vehicle
M/C Motor Cycle
P/C Pedal Cycle
PSV Bus/Coach

Street Lighting

L Daylight
STL Street Lights
USL Street Lights Unlit
NSL No Street Lights
STU Street Lights Unknown

FACTORS

+VE Positive Breath Test
R.TURN Right Turn Manoeuvre
O/TAKE Overtaking Manoeuvre
S.VEH Single Vehicle

Special Conditions

ATS OUT Traffic Lights Not Working
ATS DEF Traffic Lights Defective
SIGNS Road Signs Defective or Obscured
RD WRKS Road Works
Surface Road Surface Defective

D-PRINT CRASH REPORT

27-Sep-2022

13:49:01

Ebbsfleet

Accident Date BETWEEN '01-Jul-2017' AND '30-Jun-2022'

No	Location	Severity	Date	Day	Time	Street Lighting	Road Surface	Weather	Pedestrian Direction	Factors	Involved
51	Road No A226 Grid 558658E Section 084 Ref 174723N	SERIOUS	12/03/2020	5	08:50	L	Dry	Fine			
	A226 LONDON RD, GREENHITHE (MAPPED TO COORDS)								Dartford		
	In slow moving traffic, traffic stopped suddenly, causing V1 to hit the rear of V2.						Veh1, car, SW -> NE Veh2, car, SW -> NE			Casualties 1 Vehicles 2	
52	Road No B255 Grid 558498E Section 031 Ref 174597N	SLIGHT	26/05/2020	3	22:00	DRK STL	Dry	Fine			M/C P/C
	B255, ST CLEMENTS WAY, STONE, (MAPPED TO COORDS).								Dartford		
	Neither party could remember exactly what happened. D2 was riding their motorcycle on their way home from work and D1 was riding their pedal cycle home. D1 had headphones on and has no light on their bike. D1 had likely crossed the road at the crossing as D2 had come off of the roundabout. The collision has likely occurred as D2 did not see D1 due to dark conditions and no lights on the pedal cycle.						Veh1, pedal cycle, E -> W Veh2, m/cycle 50 - 125cc, N -> S			Casualties 2 Vehicles 2	
53	Road No A226 Grid 558518E Section 082 Ref 174665N	SERIOUS	03/06/2020	4	13:49	L	Dry	Fine			GV
	A226, LONDON RD NEAR J/W ST CLEMENTS WAY RND BT, GREENHITHE.								Dartford		
	Collision appears to have occurred due to a lapse in concentration in slow moving traffic V1 has collided into V2, V2 has collided in turn with V3, and V3 has collided with V4. All vehicles were on approach to a roundabout. 50 metres before this, was a pedestrian crossing which has turned red. V1 was late to adapt to this and has collided with V2 causing other collisions						Veh1, car, NE -> SW Veh2, car, NE -> SW Veh3, car, NE -> SW Veh4, goods < 3.5t, NE -> SW			Casualties 1 Vehicles 4	

Key Involved

PED Pedestrian
HGV Heavy Goods Vehicle
GV Goods Vehicle
M/C Motor Cycle
P/C Pedal Cycle
PSV Bus/Coach

Street Lighting

L Daylight
STL Street Lights
USL Street Lights Unlit
NSL No Street Lights
STU Street Lights Unknown

FACTORS

+VE Positive Breath Test
R.TURN Right Turn Manoeuvre
O/TAKE Overtaking Manoeuvre
S.VEH Single Vehicle

Special Conditions

ATS OUT Traffic Lights Not Working
ATS DEF Traffic Lights Defective
SIGNS Road Signs Defective or Obscured
RD WRKS Road Works
Surface Road Surface Defective

D-PRINT CRASH REPORT

27-Sep-2022
13:49:01

Ebbsfleet

Accident Date BETWEEN '01-Jul-2017' AND '30-Jun-2022'

No	Location	Severity	Date	Day	Time	Street Lighting	Road Surface	Weather	Pedestrian Direction	Factors	Involved
54	Road No A2 Section 057 Grid 561452E Ref 172661N	SLIGHT	18/06/2020	5	10:30	L	Wet/Damp	Rain			HGV
	A2, B CARRIAGEWAY, WATLING ST, BEAN (MAPPED TO COORDS)									Dartford	
	V1 changed from lane 1 to lane 2, colliding with the nearside of V2 and causing it to spin out of control. V2 left the carriageway to the nearside, landing in some bushes and trees.						Veh1, goods > 7.5t, SE -> W Veh2, car, SE -> W			Casualties 1 Vehicles 2	
55	Road No U Section 277 Grid 561189E Ref 174890N	SLIGHT	26/06/2020	6	15:45	L	Dry	Fine		R.TURN	
	SNOWDEN HILL J/W A226 GALLEY HILL RD, NORTHFLEET									Dartford	
	V2 came to a stop at the traffic light on Snowden Hill indicating to turn right. As the light turned green V2 was struck from behind by V1, shunting V2 forwards. D1 did not provide details at the scene.						Veh1, taxi, S -> N Veh2, car, S -> E			Casualties 2 Vehicles 2	

Key Involved

PED Pedestrian
HGV Heavy Goods Vehicle
GV Goods Vehicle
M/C Motor Cycle
P/C Pedal Cycle
PSV Bus/Coach

Street Lighting

L Daylight
STL Street Lights
USL Street Lights Unlit
NSL No Street Lights
STU Street Lights Unknown

FACTORS

+VE Positive Breath Test
R.TURN Right Turn Manoeuvre
O/TAKE Overtaking Manoeuvre
S.VEH Single Vehicle

Special Conditions

ATS OUT Traffic Lights Not Working
ATS DEF Traffic Lights Defective
SIGNS Road Signs Defective or Obscured
RD WRKS Road Works
Surface Road Surface Defective

D-PRINT CRASH REPORT

27-Sep-2022

13:49:01

Ebbsfleet

Accident Date BETWEEN '01-Jul-2017' AND '30-Jun-2022'

No	Location		Severity	Date	Day	Time	Street Lighting	Road Surface	Weather	Pedestrian Direction	Factors	Involved
56	Road No A2 Section 277	Grid 561275E Ref 172917N	SERIOUS	23/07/2020	5	13:10	L	Dry	Fine			M/C
	A2 SOUTHFLEET RD RND BT J/W A2260 SOUTHFLEET RD, EBBSFLEET.									Dartford		
	D2 was on their way to the Pepper-hill Sainsbury's, was on the A2260 roundabout outside lane travelling no more than 20mph, having just passed the first main exit lane, heading to the second main exit with hand on the indicator about to indicate their intention of leaving the roundabout at the next exit. D2 then felt and heard something hit the offside rear quarter of the car and immediately stopped and switched off the engine. D2 got out and saw the bike next to the car on the road, engine still running, looked over and C1 was on the ground, laying straight out, no protective clothing and wearing an open face helmet. Ambulance attended. D2's conclusion was that C1 entered the roundabout after D2, misjudged D2's speed or didn't see them. It is possible that C1 has taken a straight line across the roundabout to take the exit, hasn't seen the car or not looked up in time. D2 exchanged details with C1's relative, C1 suffered a broken collar bone.							Veh1, m/cycle 50 - 125cc, W -> SE Veh2, car, W -> SW			Casualties 1 Vehicles 2	
57	Road No A226 Section 097	Grid 560364E Ref 174916N	SERIOUS	02/09/2020	4	14:37	L	Dry	Fine	S	S.VEH	
	A226, LONDON RD, SWANSCOMBE (MAPPED TO COORDS).									Dartford		PED
	This is an incident where C1 was using audio headphones when crossing the road on a non crossing section & has stepped out whilst not looking both ways, V1 has run over their foot.							Veh1, car, NW -> SE			Casualties 1 Vehicles 1	

Key Involved

PED Pedestrian
HGV Heavy Goods Vehicle
GV Goods Vehicle
M/C Motor Cycle
P/C Pedal Cycle
PSV Bus/Coach

Street Lighting

L Daylight
STL Street Lights
USL Street Lights Unlit
NSL No Street Lights
STU Street Lights Unknown

FACTORS

+VE Positive Breath Test
R.TURN Right Turn Manoeuvre
O/TAKE Overtaking Manoeuvre
S.VEH Single Vehicle

Special Conditions

ATS OUT Traffic Lights Not Working
ATS DEF Traffic Lights Defective
SIGNS Road Signs Defective or Obscured
RD WRKS Road Works
Surface Road Surface Defective

D-PRINT CRASH REPORT

27-Sep-2022

13:49:01

Ebbsfleet

Accident Date BETWEEN '01-Jul-2017' AND '30-Jun-2022'

No	Location	Severity	Date	Day	Time	Street Lighting	Road Surface	Weather	Pedestrian Direction	Factors	Involved
58	Road No A226 Grid 560285E Section 097 Ref 174932N	SERIOUS	09/09/2020	4	16:26	L	Dry	Fine			
	A226 LONDON RD, GREENHITHE (MAPPED TO COORDS)								Dartford		
	D1 was performing a turn in the road and pulled across the path of V2, which was travelling southeast on London Rd.						Veh1, car, SE -> SE Veh2, car, NW -> SE			Casualties 2 Vehicles 2	
59	Road No U Grid 558233E Section 266 Ref 174813N	SLIGHT	24/09/2020	5	09:30	L	Dry	Fine			M/C
	STEELE AVE J/W BORLAND CLOSE, GREENHITHE								Dartford		
	Copied from OLR: R2 was driving at normal speed on Steele Ave on the left-hand side on their way to work, on the opposite side they could see a van was parked. As R2 was approaching past the van, V1 came at really high speed on the same side as the van and bumped into R2, making them swerve, causing the motorbike to hit the pavement, resulting in R2 and bike falling to the ground. D1 responsible for this incident did not stop. Accident witnessed & police informed.						Veh1, car, W -> E Veh2, m/cycle 50 - 125cc, E -> W			Casualties 1 Vehicles 2	
60	Road No A226 Grid 558426E Section 080 Ref 174618N	SLIGHT	10/10/2020	7	20:56	DRK STL	Wet/Damp	Rain		O/TAKE	M/C
	A226 LONDON RD, SWANSCOMBE (MAPPED TO COORDS)								Dartford		
	V1, WHICH HAD NOT LONG EXITED THE RNCBT, PERFORMED A U-TURN IN THE ROAD CAUSING R2 TO COLLIDE WITH ITS OFFSIDE.						Veh1, car, NE -> NE Veh2, m/cycle 50 - 125cc, NE -> SW			Casualties 1 Vehicles 2	

Key Involved

PED Pedestrian
HGV Heavy Goods Vehicle
GV Goods Vehicle
M/C Motor Cycle
P/C Pedal Cycle
PSV Bus/Coach

Street Lighting

L Daylight
STL Street Lights
USL Street Lights Unlit
NSL No Street Lights
STU Street Lights Unknown

FACTORS

+VE Positive Breath Test
R.TURN Right Turn Manoeuvre
O/TAKE Overtaking Manoeuvre
S.VEH Single Vehicle

Special Conditions

ATS OUT Traffic Lights Not Working
ATS DEF Traffic Lights Defective
SIGNS Road Signs Defective or Obscured
RD WRKS Road Works
Surface Road Surface Defective

D-PRINT CRASH REPORT

27-Sep-2022

13:49:01

Ebbsfleet

Accident Date BETWEEN '01-Jul-2017' AND '30-Jun-2022'

No	Location	Severity	Date	Day	Time	Street Lighting	Road Surface	Weather	Pedestrian Direction	Factors	Involved
61	Road No A226 Grid 561318E Section 102 Ref 174919N	SLIGHT	14/10/2020	4	14:05	L	Wet/Damp	Rain		R.TURN	
	A226 STONEBRIDGE RD J/W LOWER RD, NORTHFLEET								Dartford		
	V1 turned right towards Lower Rd from Stonebridge Rd and collided with V2, which was travelling in the opposite direction. Patrols noticed that the traffic lights were rotated and not fully facing in the correct direction.						Veh1, car, SE -> NE Veh2, car, W -> SE			Casualties 2 Vehicles 2	
62	Road No B255 Grid 558582E Section 029 Ref 174434N	SLIGHT	19/10/2020	2	12:15	L	Dry	Fine		S.VEH	
	B255, ST CLEMENTS WAY, GREENHITHE (MAPPED TO COORDS)								Dartford		
	V1 has driven from work along the B255. As V1 has gone straight on after roundabout and carried on the B255 towards Bean. Driver has put hand up to prevent the sun being in their eyes. On doing so V1 has hit into the nearside barrier which caused the impact on the nearside of vehicle, this has caused the vehicle to turn around leaving it in the middle of the carriageway.						Veh1, car, NW -> S			Casualties 1 Vehicles 1	
63	Road No A226 Grid 558457E Section 081 Ref 174671N	SLIGHT	21/10/2020	4	22:03	L	Wet/Damp	Rain		S.VEH R.TURN +VE	
	A226 LONDON ROAD RBT JW B255 ST CLEMENTS WAY, GREENHITHE (MAPPED TO DESCRIPTION, ORIGINAL GRIDS 558461, 174684)								Dartford		
	V1 has lost control of the vehicle at a roundabout and collided with a fence causing extensive damage to the vehicle and to the roadside. Reported via 3rd party. EBA positive at roadside, blew 128 at the roadside. D1 then taken to hospital and breath procedure completed at custody.						Veh1, car, SE -> NE			Casualties 1 Vehicles 1	

Key Involved

PED Pedestrian
HGV Heavy Goods Vehicle
GV Goods Vehicle
M/C Motor Cycle
P/C Pedal Cycle
PSV Bus/Coach

Street Lighting

L Daylight
STL Street Lights
USL Street Lights Unlit
NSL No Street Lights
STU Street Lights Unknown

FACTORS

+VE Positive Breath Test
R.TURN Right Turn Manoeuvre
O/TAKE Overtaking Manoeuvre
S.VEH Single Vehicle

Special Conditions

ATS OUT Traffic Lights Not Working
ATS DEF Traffic Lights Defective
SIGNS Road Signs Defective or Obscured
RD WRKS Road Works
Surface Road Surface Defective

D-PRINT CRASH REPORT

27-Sep-2022

13:49:01

Ebbsfleet

Accident Date BETWEEN '01-Jul-2017' AND '30-Jun-2022'

No	Location	Severity	Date	Day	Time	Street Lighting	Road Surface	Weather	Pedestrian Direction	Factors	Involved
64	Road No A2260 Grid 561724E Section 277 Ref 173839N	SLIGHT	25/10/2020	1	14:52	L	Wet/Damp	Fine		S.VEH +VE	
	A2260, EBBSFLEET GATEWAY, DARTFORD, (MAPPED TO COORDS).									Dartford	
	VEH 1 WAS TRAVELLING SOUTH ON EBBSFLEET GATEWAY IN THE MIDDLE OF THE ROAD. D1 THEN SWERVED TO THE LEFT TO AVOID COLLIDING WITH CENTRAL ISLAND. D1 THEN DROVE ON THE KERB ON NEARSIDE AND COLLIDED WITH THE METAL POSTS THAT CONTROL TRAFFIC LIGHTS.						Veh1, car, NE -> SW			Casualties 1 Vehicles 1	
65	Road No A226 Grid 561390E Section 103 Ref 174845N	SLIGHT	16/11/2020	2	17:00	DRK STL	Wet/Damp	Rain		R.TURN	M/C
	A226 STONEBRIDGE RD J/W EAGLE WAY, NORTHFLEET									Gravesham	
	V1 WAS TURNING RIGHT OUT OF EAGLE WAY AND WAS FLASHED BY ANOTHER VEHICLE TO LET THEM OUT. AS V1 TURNED THEY FAILED TO SEE R2 TRAVELLING SOUTHEAST ON STONEBRIDGE RD AND COLLIDED WITH V2'S OFFSIDE.						Veh1, car, SW -> SE Veh2, m/cycle > 500cc, NW -> SE			Casualties 1 Vehicles 2	
66	Road No U Grid 561235E Section 277 Ref 174811N	SLIGHT	10/03/2021	4	21:15	DRK STL	Wet/Damp	Rain	U	S.VEH	PSV
	TAUNTON RD, SWANSCOMBE, (MAPPED TO COORDS).									Dartford	PED
	OLR: C1 got off the bus, D1 shut the bus door and pulled C1 along onto the road.						Veh1, bus or coach, NW -> SE			Casualties 1 Vehicles 1	

Key Involved

PED Pedestrian
HGV Heavy Goods Vehicle
GV Goods Vehicle
M/C Motor Cycle
P/C Pedal Cycle
PSV Bus/Coach

Street Lighting

L Daylight
STL Street Lights
USL Street Lights Unlit
NSL No Street Lights
STU Street Lights Unknown

FACTORS

+VE Positive Breath Test
R.TURN Right Turn Manoeuvre
O/TAKE Overtaking Manoeuvre
S.VEH Single Vehicle

Special Conditions

ATS OUT Traffic Lights Not Working
ATS DEF Traffic Lights Defective
SIGNS Road Signs Defective or Obscured
RD WRKS Road Works
Surface Road Surface Defective

D-PRINT CRASH REPORT

27-Sep-2022

13:49:01

Ebbsfleet

Accident Date BETWEEN '01-Jul-2017' AND '30-Jun-2022'

No	Location	Severity	Date	Day	Time	Street Lighting	Road Surface	Weather	Pedestrian Direction	Factors	Involved
67	Road No A226 Grid 561350E Section 102 Ref 174888N	SLIGHT	15/03/2021	2	23:00	DRK STL	Dry	Fine		S.VEH	
	A226, STONEBRIDGE RD, NORTHFLEET, (MAPPED TO COORDS).								Gravesham		
	V1 travelling along Stonebridge Rd. D1 had just been cut up by another vehicle which had then caused a very minor RTC involving V1. Seen by Police, D1 has then driven a short distance down the road still panicked from previous incident and due to this local diversion has hit a lamp post causing damage to vehicle.						Veh1, car, SE -> NW			Casualties 1 Vehicles 1	
68	Road No A226 Grid 561324E Section 102 Ref 174907N	SLIGHT	30/03/2021	3	07:40	L	Dry	Fine			GV
	A226, STONEBRIDGE RD J/W LOWER RD, NORTHFLEET.								Gravesham		
	OLR: D2 has just come out of Taunton rd & turned right, lights were green so as D2 has gone round the bend, they felt a big bang like twisting and spinning. D1 was going into Barney sands industrial estate & didn't stop. D2 then remembers being on the other side of the road outside the ford garage.						Veh1, car, SE -> N Veh2, goods < 3.5t, W -> SE			Casualties 1 Vehicles 2	
69	Road No A206 Grid 558491E Section 277 Ref 174635N	SERIOUS	06/05/2021	5	10:41	L	Dry	Fine			P/C
	A206 ST CLEMENTS WAY RND BT J/W A226 LONDON RD, GREENHITHE								Dartford		
	R2 was travelling south on St Clements Way and committed to the second lane. As R2 was a quarter of the way around they moved to the nearside with the intention of taking the second exit. V1 entered the road from London Rd and collided with the front wheel of V2.						Veh1, car, NE -> SW Veh2, pedal cycle, NW -> SE			Casualties 1 Vehicles 2	

Key Involved

PED Pedestrian
HGV Heavy Goods Vehicle
GV Goods Vehicle
M/C Motor Cycle
P/C Pedal Cycle
PSV Bus/Coach

Street Lighting

L Daylight
STL Street Lights
USL Street Lights Unlit
NSL No Street Lights
STU Street Lights Unknown

FACTORS

+VE Positive Breath Test
R.TURN Right Turn Manoeuvre
O/TAKE Overtaking Manoeuvre
S.VEH Single Vehicle

Special Conditions

ATS OUT Traffic Lights Not Working
ATS DEF Traffic Lights Defective
SIGNS Road Signs Defective or Obscured
RD WRKS Road Works
Surface Road Surface Defective

D-PRINT CRASH REPORT

27-Sep-2022

13:49:01

Ebbsfleet

Accident Date BETWEEN '01-Jul-2017' AND '30-Jun-2022'

No	Location	Severity	Date	Day	Time	Street Lighting	Road Surface	Weather	Pedestrian Direction	Factors	Involved
70	Road No A226 Grid 561216E Section 101 Ref 174917N	SLIGHT	27/05/2021	5	21:34	DRK STL	Dry	Fine			
	A226, GALLEY HILL RD J/W TAUNTON RD, SWANSCOMBE.									Dartford	
	V1 was travelling along the A226 going towards Swanscombe when V2 was coming from Taunton Rd, turning left onto the A226. V2 has been edging out of the road, believed the road was clear as they could not see V1, so pulled out. V1 has attempted to avoid V2 but the vehicles collided with each other.						Veh1, car, E -> W Veh2, car, S -> W			Casualties 3 Vehicles 2	
71	Road No A206 Grid 558368E Section 277 Ref 174937N	SLIGHT	19/06/2021	7	17:19	L	Dry	Fine			P/C
	A206, CROSSWAYS BOULEVARD J/W RDNDBT, DARTFORD. (RE-MAPPED TO RDNDBT IN DESCRIPTION NEAR TRAIN STATION, OLD COORDS: 556908,175384).									Dartford	
	C1 on bike was with friends on the roundabout outside of Greenhithe Train Station that leads onto Crossways Boulevard. C1 has then come off the roundabout and onto the road where they were riding in the opposite direction to the traffic. Has performed a wheely off the roundabout and gone straight into an oncoming vehicle.						Veh1, car, SW -> E Veh2, pedal cycle, E -> W			Casualties 1 Vehicles 2	
72	Road No A206 Grid 558417E Section 277 Ref 174928N	SLIGHT	23/06/2021	4	08:13	L	Dry	Fine		R.TURN	
	A206, CROSSWAYS BOULEVARD RDNDBT J/W STATION APPROACH, GREENHITHE.									Dartford	
	V1 was travelling in lane 2 of 2 on A206 CROSSWAYS BOULEVARD when approaching roundabout. V2 was in the wrong lane as V1 took 2nd exit and collided with V2 who was in the lane 1 of 2. Airbags did not deploy and both vehicles were driveable.						Veh1, car, W -> E Veh2, car, W -> S			Casualties 2 Vehicles 2	

Key Involved

PED Pedestrian
HGV Heavy Goods Vehicle
GV Goods Vehicle
M/C Motor Cycle
P/C Pedal Cycle
PSV Bus/Coach

Street Lighting

L Daylight
STL Street Lights
USL Street Lights Unlit
NSL No Street Lights
STU Street Lights Unknown

FACTORS

+VE Positive Breath Test
R.TURN Right Turn Manoeuvre
O/TAKE Overtaking Manoeuvre
S.VEH Single Vehicle

Special Conditions

ATS OUT Traffic Lights Not Working
ATS DEF Traffic Lights Defective
SIGNS Road Signs Defective or Obscured
RD WRKS Road Works
Surface Road Surface Defective

D-PRINT CRASH REPORT

27-Sep-2022

13:49:01

Ebbsfleet

Accident Date BETWEEN '01-Jul-2017' AND '30-Jun-2022'

No	Location	Severity	Date	Day	Time	Street Lighting	Road Surface	Weather	Pedestrian Direction	Factors	Involved
73	Road No A226 Grid 559001E Section 087 Ref 174829N	SLIGHT	09/07/2021	6	14:02	L	Dry	Fine			GV
	A226 LONDON RD J/W ESSO PETROL STATION, GREENHITHE									Dartford	
	V2, TRAVELLING NORTHEAST ON LONDON RD, SLOWED DOWN TO ALLOW A VEHICLE TO PULL OUT OF THE PETROL STATION. AS THEY DID SO, V1 FAILED TO STOP IN TIME, AND COLLIDED WITH THE REAR OF V2.						Veh1, goods < 3.5t, W -> E Veh2, car, W -> E			Casualties 2 Vehicles 2	
74	Road No A226 Grid 560823E Section 099 Ref 174886N	SLIGHT	29/07/2021	5	11:55	L	Dry	Fine		S.VEH	
	A226, GALLEY HILL RD, SWANSCOMBE, (MAPPED TO COORDS).									Dartford	
	D1 is suspected to have had a medical episode. V1 came across traffic lights past junction with High St in direction of Northfleet. V1 veered across opposite side of road and into a wall at the roadside causing it to flip and land on its side. Extensive damage was caused to both V1 and the wall.						Veh1, car, W -> E			Casualties 1 Vehicles 1	
75	Road No A226 Grid 561347E Section 102 Ref 174901N	SLIGHT	31/07/2021	7	16:15	L	Dry	Fine			
	A226, STONEBRIDGE RD J/W LOWER RD, GRAVESHAM									Gravesham	
	D1 had finished work at the Industrial estate and drove down Lower Rd with the intention of turning right into Stonebridge Rd. As D1 lifted their foot from the accelerator pedal, their work boot got caught under the brake pedal and they could not brake at the junction due to their foot being trapped. V1 went straight across the road and hit a parked car.						Veh1, car, NE -> SW Veh2, car, P -> P			Casualties 1 Vehicles 2	

Key Involved

PED Pedestrian
HGV Heavy Goods Vehicle
GV Goods Vehicle
M/C Motor Cycle
P/C Pedal Cycle
PSV Bus/Coach

Street Lighting

L Daylight
STL Street Lights
USL Street Lights Unlit
NSL No Street Lights
STU Street Lights Unknown

FACTORS

+VE Positive Breath Test
R.TURN Right Turn Manoeuvre
O/TAKE Overtaking Manoeuvre
S.VEH Single Vehicle

Special Conditions

ATS OUT Traffic Lights Not Working
ATS DEF Traffic Lights Defective
SIGNS Road Signs Defective or Obscured
RD WRKS Road Works
Surface Road Surface Defective

D-PRINT CRASH REPORT

27-Sep-2022

13:49:01

Ebbsfleet

Accident Date BETWEEN '01-Jul-2017' AND '30-Jun-2022'

No	Location	Severity	Date	Day	Time	Street Lighting	Road Surface	Weather	Pedestrian Direction	Factors	Involved
76	Road No A226 Grid 561864E Section 001 Ref 173788N	SLIGHT	17/08/2021	3	00:25	DRK STU	Dry	Fine			
	A226 THAMES WAY, NORTHFLEET (MAPPED TO GRID REF)								Gravesham		
	V2 stationary in queue of traffic, when hit by V1. D2 sustained minor injuries as a result consisting of lower back, neck, and shoulder pain and headache.						Veh1, car, SE -> NW Veh2, car, SE -> NW			Casualties 1 Vehicles 2	
77	Road No A226 Grid 561387E Section 103 Ref 174842N	SERIOUS	07/09/2021	3	07:17	L	Dry	Fine		R.TURN	HGV M/C
	A226 STONEBRIDGE RD J/W EAGLE WAY, SWANSCOMBE								Gravesham		
	V1 overtook a parked car while travelling northwest on Stonebridge Rd at speed. V2 was turning right out of Eagle Way onto the Stonebridge Rd, causing V1 to collide with the offside of V2.						Veh1, m/cycle > 500cc, SE -> NW Veh2, goods > 7.5t, SW -> SE			Casualties 1 Vehicles 2	
78	Road No A226 Grid 559616E Section 092 Ref 174921N	SLIGHT	18/10/2021	2	18:20	DRK STL	Wet/Damp	Rain	S S		
	A226 LONDON RD J/W KNOCKHALL RD, DARTFORD								Dartford		PED
	V2 was travelling east on London Rd and came to a stop at the zebra crossing to allow C1 and C2 to cross. V1 failed to stop behind V2 and collided with its rear, pushing it into C1 and C2.						Veh1, car, W -> E Veh2, car, W -> E			Casualties 3 Vehicles 2	

Key Involved

PED Pedestrian
HGV Heavy Goods Vehicle
GV Goods Vehicle
M/C Motor Cycle
P/C Pedal Cycle
PSV Bus/Coach

Street Lighting

L Daylight
STL Street Lights
USL Street Lights Unlit
NSL No Street Lights
STU Street Lights Unknown

FACTORS

+VE Positive Breath Test
R.TURN Right Turn Manoeuvre
O/TAKE Overtaking Manoeuvre
S.VEH Single Vehicle

Special Conditions

ATS OUT Traffic Lights Not Working
ATS DEF Traffic Lights Defective
SIGNS Road Signs Defective or Obscured
RD WRKS Road Works
Surface Road Surface Defective

D-PRINT CRASH REPORT

27-Sep-2022

13:49:01

Ebbsfleet

Accident Date BETWEEN '01-Jul-2017' AND '30-Jun-2022'

No	Location	Severity	Date	Day	Time	Street Lighting	Road Surface	Weather	Pedestrian Direction	Factors	Involved
79	Road No A226 Grid 558486E Section 081 Ref 174640N	SLIGHT	27/10/2021	4	06:15	DRK STL	Wet/Damp	Fine		R.TURN	P/C
	A226, ST CLEMENTS WAY RNDDBT J/W LONDON RD, GREENHITHE								Dartford		
	R2/cyclist has entered rndbt with the intention of taking third exit from London Rd onto St Clements Way. R2 has taken the rndbt wide, sticking to the outer edge of the roundabout. As R2 approached exit, V1 has been entering the rndbt from London Rd and has not seen R2 as they entered, causing V1 F/O/S to collide with the front of R2 resulting in minor injuries.						Veh1, car, E -> W Veh2, pedal cycle, W -> S			Casualties 1 Vehicles 2	
80	Road No A226 Grid 561411E Section 277 Ref 174461N	SLIGHT	28/10/2021	5	14:35	L	Dry	Fine			
	A226, THAMES WAY, NORTHFLEET (MAPPED TO COORDS)								Gravesham		
	Both vehs stopped at red light. V2 moved forward slightly and V1 moved forward but sunlight was so bright and low they couldn't see the vehicle in front had stopped and went into the back of it at approx. 5mph.						Veh1, car, NW -> SE Veh2, car, NW -> SE			Casualties 2 Vehicles 2	
81	Road No A2 Grid 561355E Section 057 Ref 172699N	SLIGHT	03/11/2021	4	18:20	DRK STL	Wet/Damp	Rain			
	A2 WATLING ST, A CARRIAGEWAY, SWANSCOMBE (MAPPED TO COORDS)								Dartford		
	V2 was travelling east on the A2 when it was struck from behind by V1. V1 failed to stop at the scene.						Veh1, car, W -> E Veh2, car, W -> E			Casualties 1 Vehicles 2	

Key Involved

PED Pedestrian
HGV Heavy Goods Vehicle
GV Goods Vehicle
M/C Motor Cycle
P/C Pedal Cycle
PSV Bus/Coach

Street Lighting

L Daylight
STL Street Lights
USL Street Lights Unlit
NSL No Street Lights
STU Street Lights Unknown

FACTORS

+VE Positive Breath Test
R.TURN Right Turn Manoeuvre
O/TAKE Overtaking Manoeuvre
S.VEH Single Vehicle

Special Conditions

ATS OUT Traffic Lights Not Working
ATS DEF Traffic Lights Defective
SIGNS Road Signs Defective or Obscured
RD WRKS Road Works
Surface Road Surface Defective

D-PRINT CRASH REPORT

27-Sep-2022
13:49:01

Ebbsfleet

Accident Date BETWEEN '01-Jul-2017' AND '30-Jun-2022'

No	Location	Severity	Date	Day	Time	Street Lighting	Road Surface	Weather	Pedestrian Direction	Factors	Involved
82	Road No A226 Grid 561334E Section 102 Ref 174917N	SLIGHT	07/11/2021	1	12:20	L	Dry	Fine		S.VEH	
	A226 STONEBRIDGE RD J/W LOWER RD, SWANSCOMBE								Gravesham		
	D1 was travelling east on Galley Hill Rd when they suffered a medical episode going around the bend onto Stonebridge Rd, losing control of V1 and colliding with a traffic light.						Veh1, car, W -> SE			Casualties 1 Vehicles 1	
83	Road No A2 Grid 561426E Section 277 Ref 172773N	SLIGHT	13/11/2021	7	19:01	DRK NSL	Dry	Fine			
	A2, NURSERY SLIP OFF EASTBOUND, NORTHFLEET (MAPPED TO COORDS)								Dartford		
	V1 has misjudged the speed of V2 when approaching the roundabout and collided with the rear of V2.						Veh1, car, SW -> N Veh2, car, SW -> N			Casualties 1 Vehicles 2	
84	Road No A226 Grid 558431E Section 080 Ref 174633N	SLIGHT	30/11/2021	3	09:36	L	Dry	Fine			
	A226, LONDON RD J/W A206 ST CLEMENTS WAY RND BT, GREENHITHE.								Dartford		
	V1 WAS TRAVELLING EAST BOUND APPROACHING RND BT, V2 IS A LEARNER DRIVER AHEAD THAT STALLED ON THE RND BT AS ENTERING. V1 WAS LOOKING RIGHT AND DROVE INTO THE BACK OF V2. FAILURE TO LOOK PROPERLY.						Veh1, car, SW -> NE Veh2, car, SW -> NE			Casualties 1 Vehicles 2	

Key Involved

PED Pedestrian
HGV Heavy Goods Vehicle
GV Goods Vehicle
M/C Motor Cycle
P/C Pedal Cycle
PSV Bus/Coach

Street Lighting

L Daylight
STL Street Lights
USL Street Lights Unlit
NSL No Street Lights
STU Street Lights Unknown

FACTORS

+VE Positive Breath Test
R.TURN Right Turn Manoeuvre
O/TAKE Overtaking Manoeuvre
S.VEH Single Vehicle

Special Conditions

ATS OUT Traffic Lights Not Working
ATS DEF Traffic Lights Defective
SIGNS Road Signs Defective or Obscured
RD WRKS Road Works
Surface Road Surface Defective

D-PRINT CRASH REPORT

27-Sep-2022

13:49:01

Ebbsfleet

Accident Date BETWEEN '01-Jul-2017' AND '30-Jun-2022'

No	Location	Severity	Date	Day	Time	Street Lighting	Road Surface	Weather	Pedestrian Direction	Factors	Involved
85	Road No B255 Grid 558558E Section Ref 174589N	SLIGHT	28/01/2022	6	22:15	L	Dry	Fine			
	B255, BEAN RD J/W BREAKNECK HILL, GREENHITHE									Dartford	
	Three vehicles going onto slip road off Bean Rd, slight queue, V1 drove into the back of V2 which then got bumped forward into V3.						Veh1, car, SE -> NW Veh2, car, SE -> NW Veh3, car, SE -> NW			Casualties 1 Vehicles 3	
86	Road No B255 Grid 558443E Section Ref 175075N	SERIOUS	12/02/2022	7	16:00	L	Dry	Fine		O/TAKE R.TURN	
	B255 STATION RD J/W EAGLES RD, GREENHITHE									Dartford	
	V1 AND V2 WERE TRAVELLING NORTHEAST ON STATION RD WITH V2 IN FRONT OF V1. V1 ATTEMPTED TO OVERTAKE V2 AS V2 WAS TURNING RIGHT INTO EAGLES RD. V1 COLLIDED WITH V2 AND R1 WENT OVER V2'S BONNET BEFORE FALLING TO THE GROUND.						Veh1, E-SCOOTER, SW -> NE Veh2, car, SW -> E			Casualties 1 Vehicles 2	
87	Road No A226 Grid 560555E Section Ref 174864N	SLIGHT	15/02/2022	3	15:55	L	Wet/Damp	Rain Wind			GV
	A226, GALLEY HILL RD J/W HIGH ST, SWANSCOMBE									Dartford	
	V1 has failed to brake for V2 which was braking for ATS. V3 has also failed to brake in time for V1 and has hit its rear.						Veh1, car, E -> W Veh2, car, E -> W Veh3, goods < 3.5t, E -> W			Casualties 1 Vehicles 3	

Key Involved

PED Pedestrian
HGV Heavy Goods Vehicle
GV Goods Vehicle
M/C Motor Cycle
P/C Pedal Cycle
PSV Bus/Coach

Street Lighting

L Daylight
STL Street Lights
USL Street Lights Unlit
NSL No Street Lights
STU Street Lights Unknown

FACTORS

+VE Positive Breath Test
R.TURN Right Turn Manoeuvre
O/TAKE Overtaking Manoeuvre
S.VEH Single Vehicle

Special Conditions

ATS OUT Traffic Lights Not Working
ATS DEF Traffic Lights Defective
SIGNS Road Signs Defective or Obscured
RD WRKS Road Works
Surface Road Surface Defective

D-PRINT CRASH REPORT

27-Sep-2022
13:49:01

Ebbsfleet

Accident Date BETWEEN '01-Jul-2017' AND '30-Jun-2022'

No	Location	Severity	Date	Day	Time	Street Lighting	Road Surface	Weather	Pedestrian Direction	Factors	Involved
88	Road No A2260 Grid 561215E Section Ref 173222N	SLIGHT	18/02/2022	6	19:30	DRK NSL	Dry	Fine			
	A2260, SOUTHFLEET RD RNDDBT J/W EBBSFLEET GATEWAY, SWANSCOMBE									Dartford	
	OLR: As D2 was going round the roundabout V2 was hit by a car on the passenger side. DOB of V1 owner/driver unknown.						Veh1, car, S -> N Veh2, car, E -> W			Casualties 1 Vehicles 2	
89	Road No A226 Grid 561767E Section Ref 173925N	SLIGHT	08/03/2022	3	13:52	L	Dry	Fine	SW	S.VEH	
	A226 THAMES WAY, NORTHFLEET (MAPPED TO COORDS)									Gravesham	PED
	C1 crossed the road before the junction between stationary HGVs and was struck by V1, which was travelling northwest on Thames Way.						Veh1, car, SE -> NW			Casualties 1 Vehicles 1	
90	Road No A206 Grid 558487E Section Ref 174646N	SLIGHT	26/03/2022	7	20:00	DRK STU	Dry	Fine			
	A206 ST CLEMENTS WAY RNDDBT J/W A226 LONDON RD, GREENHITHE									Dartford	
	OLR: V1 came onto the roundabout into the lane to left and cutting into the inside lane that D2 was travelling in. This caused D2 to swerve out of V1's way, or it would have hit V2. Thus, causing V2 to hit the roundabout jarring veh, damaging wheel and impacting D2's leg and foot because of harsh braking.						Veh1, car, E -> W Veh2, car, NW -> SE			Casualties 1 Vehicles 2	

Key Involved

PED Pedestrian
HGV Heavy Goods Vehicle
GV Goods Vehicle
M/C Motor Cycle
P/C Pedal Cycle
PSV Bus/Coach

Street Lighting

L Daylight
STL Street Lights
USL Street Lights Unlit
NSL No Street Lights
STU Street Lights Unknown

FACTORS

+VE Positive Breath Test
R.TURN Right Turn Manoeuvre
O/TAKE Overtaking Manoeuvre
S.VEH Single Vehicle

Special Conditions

ATS OUT Traffic Lights Not Working
ATS DEF Traffic Lights Defective
SIGNS Road Signs Defective or Obscured
RD WRKS Road Works
Surface Road Surface Defective

D-PRINT CRASH REPORT

27-Sep-2022
13:49:01

Ebbsfleet

Accident Date BETWEEN '01-Jul-2017' AND '30-Jun-2022'

No	Location	Severity	Date	Day	Time	Street Lighting	Road Surface	Weather	Pedestrian Direction	Factors	Involved
91	Road No A226 Grid 558370E Section Ref 174609N	SLIGHT	04/04/2022	2	07:50	L	Wet/Damp	Rain			P/C
	A226 LONDON RD, STONE (MAPPED TO COORDS)								Dartford		
	R2 was cycling southwest on the pavement of London Rd in poor weather when V1's front passenger door opened in front of them. R2 collided with the open door.						Veh1, car, P -> P Veh2, pedal cycle, NE -> SW			Casualties 1 Vehicles 2	
92	Road No A206 Grid 558476E Section Ref 174616N	SLIGHT	22/04/2022	6	08:50	L	Dry	Fine			
	A206, ST CLEMENTS WAY RNCBT J/W B255, GREENHITHE								Dartford		
	V1 WAS TRAVELLING SOUTHBOUND ON THE B225 AND HAS BEEN IN THE LEFT HOWEVER HAS TRIED TO TAKE THE THIRD EXIT. UPON ATTEMPTING TO CUT ACROSS THE INNER LANE, V1 HAS COLLIDED WITH V2, COMING TO A STOP ON THE RNCBT.						Veh1, car, NW -> SE Veh2, car, NW -> SE			Casualties 1 Vehicles 2	
93	Road No A2 Grid 561413E Section Ref 172674N	SLIGHT	18/05/2022	4	06:50	L	Dry	Fine			
	A2, WATLING ST, B C/WAY, SOUTHFLEET								Dartford		
	OLR: V2 travelling to IBF Ebbsfleet & was hit by V1. V2 was on the M2 Londonbound prior to Ebbsfleet turnoff with a front passenger, and a driver's side rear seat passenger, travelling in L3. V1 attempted to pull from behind V2 into the L2 but hit V2 on the rear left side bumper.						Veh1, car, SE -> W Veh2, car, SE -> W			Casualties 2 Vehicles 2	

Key Involved

PED Pedestrian
HGV Heavy Goods Vehicle
GV Goods Vehicle
M/C Motor Cycle
P/C Pedal Cycle
PSV Bus/Coach

Street Lighting

L Daylight
STL Street Lights
USL Street Lights Unlit
NSL No Street Lights
STU Street Lights Unknown


FACTORS

+VE Positive Breath Test
R.TURN Right Turn Manoeuvre
O/TAKE Overtaking Manoeuvre
S.VEH Single Vehicle


Special Conditions

ATS OUT Traffic Lights Not Working
ATS DEF Traffic Lights Defective
SIGNS Road Signs Defective or Obscured
RD WRKS Road Works
Surface Road Surface Defective

Appendix F

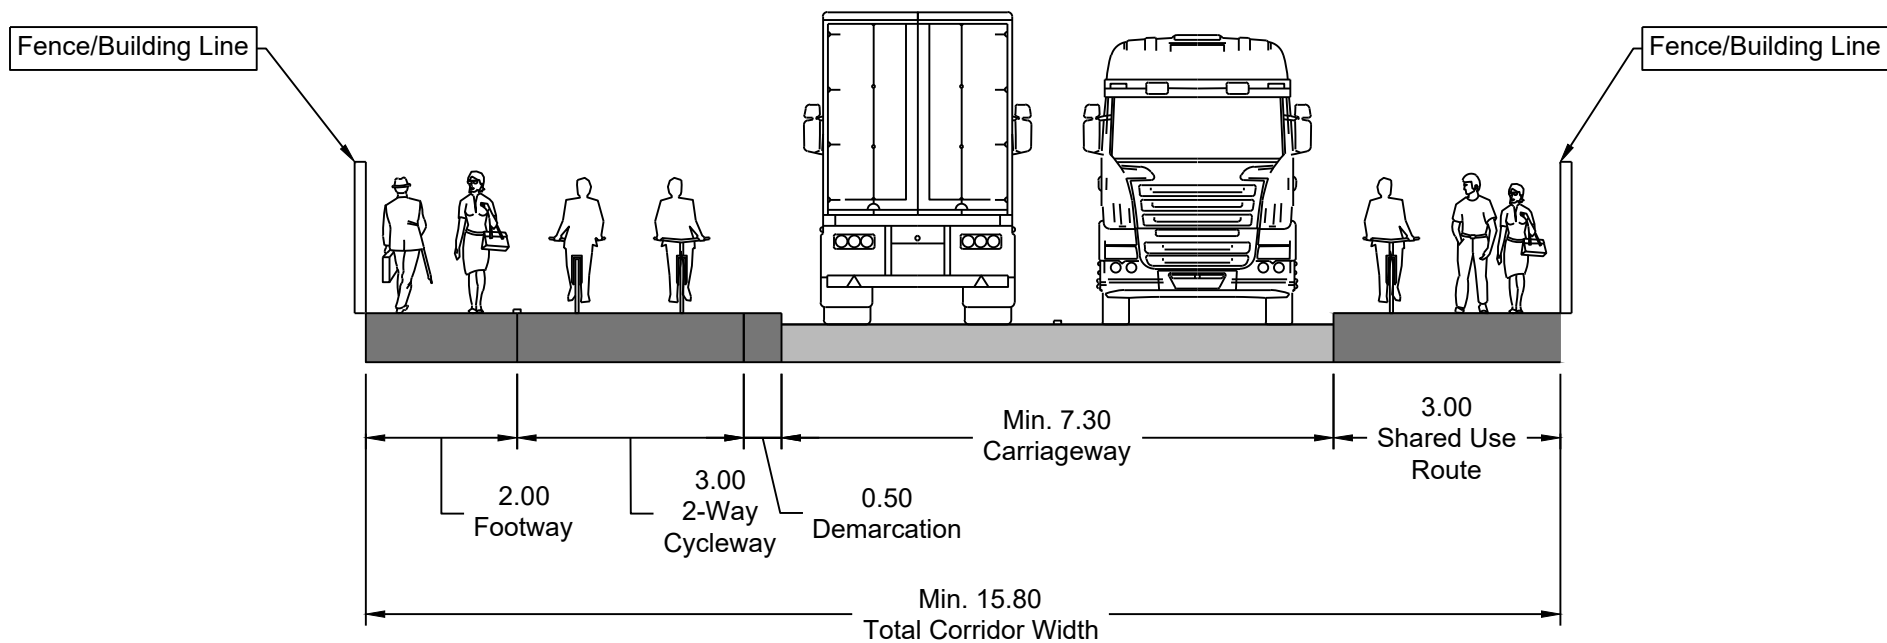

HGV Access Corridor

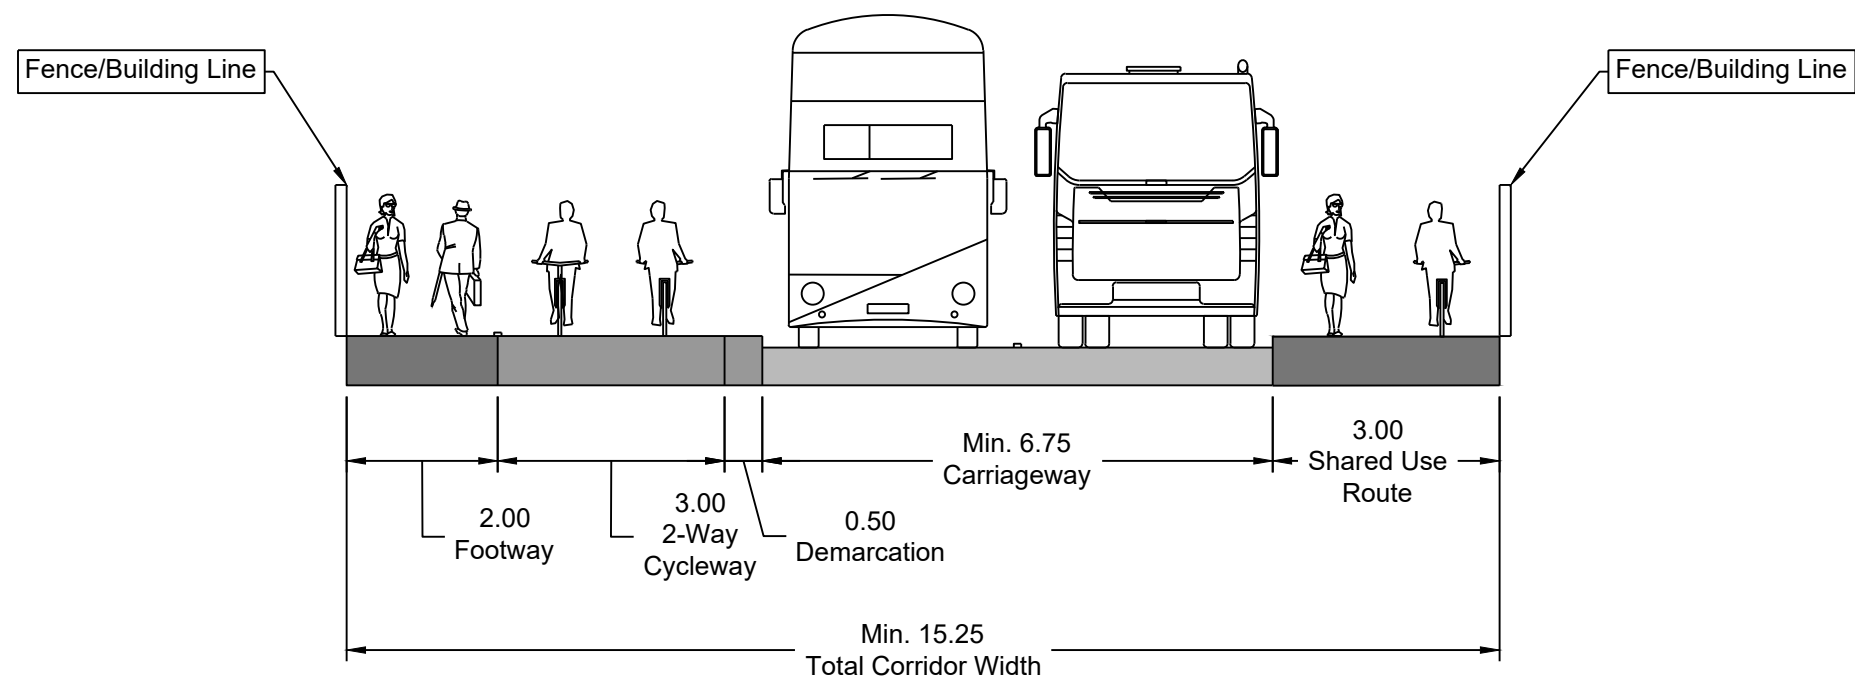

Bus Corridor (Fast Track)

Notes:
1. This is not a construction drawing and is intended for illustrative purposes only
2. White lining is indicative only.

A	Amendments to cross sections	NS	JM	23.08.2023
REV.	DETAILS	DRAWN	CHECKED	DATE

STATUS:

INFORMATION ONLY

CLIENT:

Landmarque Property Group

PROJECT:

Northfleet Central
Gravesham

DRAWING TITLE:

Typical Cross Sections

SCALES:

1:100 at A3

DRAWN: JM



CHECKED: RS

DATE: 07.07.2022



DRAWING NUMBER: 226728/PD07

REVISION: A

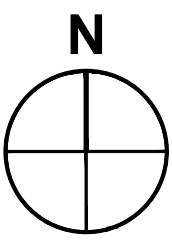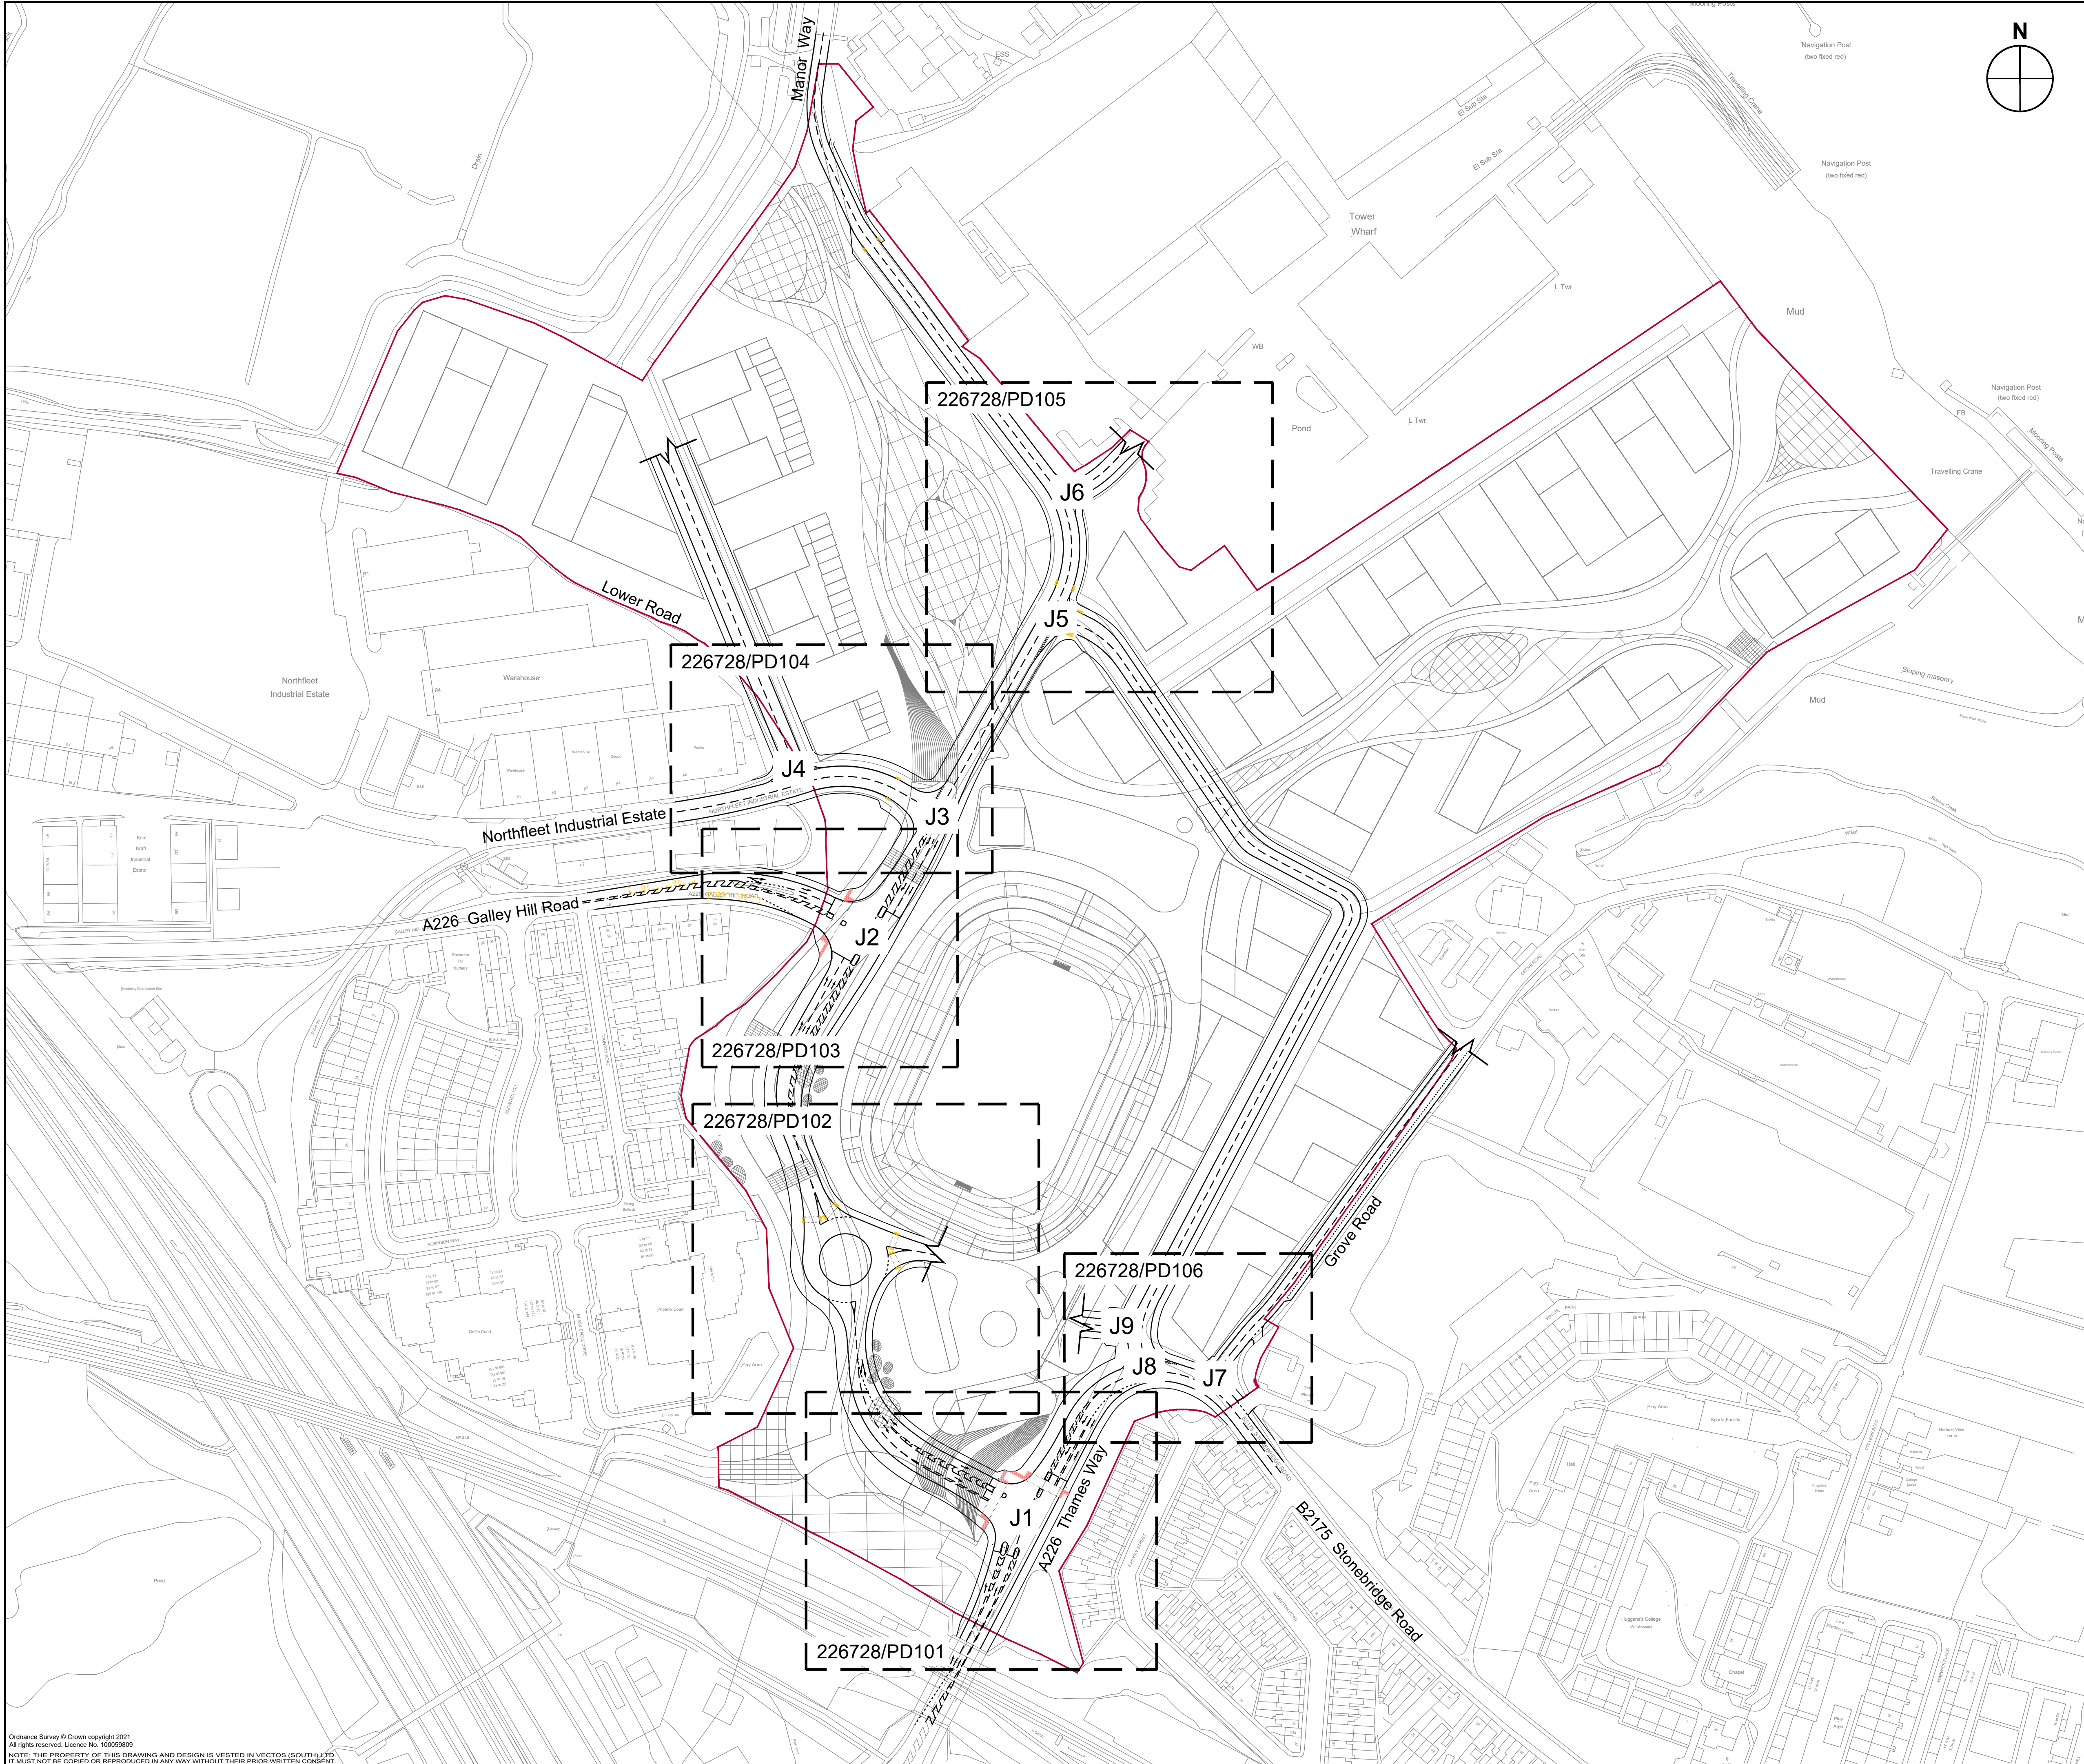

- Notes:
1. This is not a construction drawing and is intended for illustrative purposes only.
 2. While lining is indicative only.

Key

— Site Boundary

REV	DETAILS	DRAWN	CHECKED	DATE
-----	---------	-------	---------	------

STATUS:

INFORMATION ONLY

CLIENT:

Landmarque Property Group

PROJECT:

Northfleet Central
Gravesham

DRAWING TITLE:

Site Access Plans
KEYPLAN

SCALES:

NTS at A1

DRAWN	CHECKED	DATE
JM	RS	24.05.2023




DRAWING NUMBER:


226728/PD100

REVISION:


16.5M ARTICULATED TRAVELING NORTH
FROM GALLEY HILL ROAD &
TRAVELING FROM NORTH TO GALLEY HILL ROAD

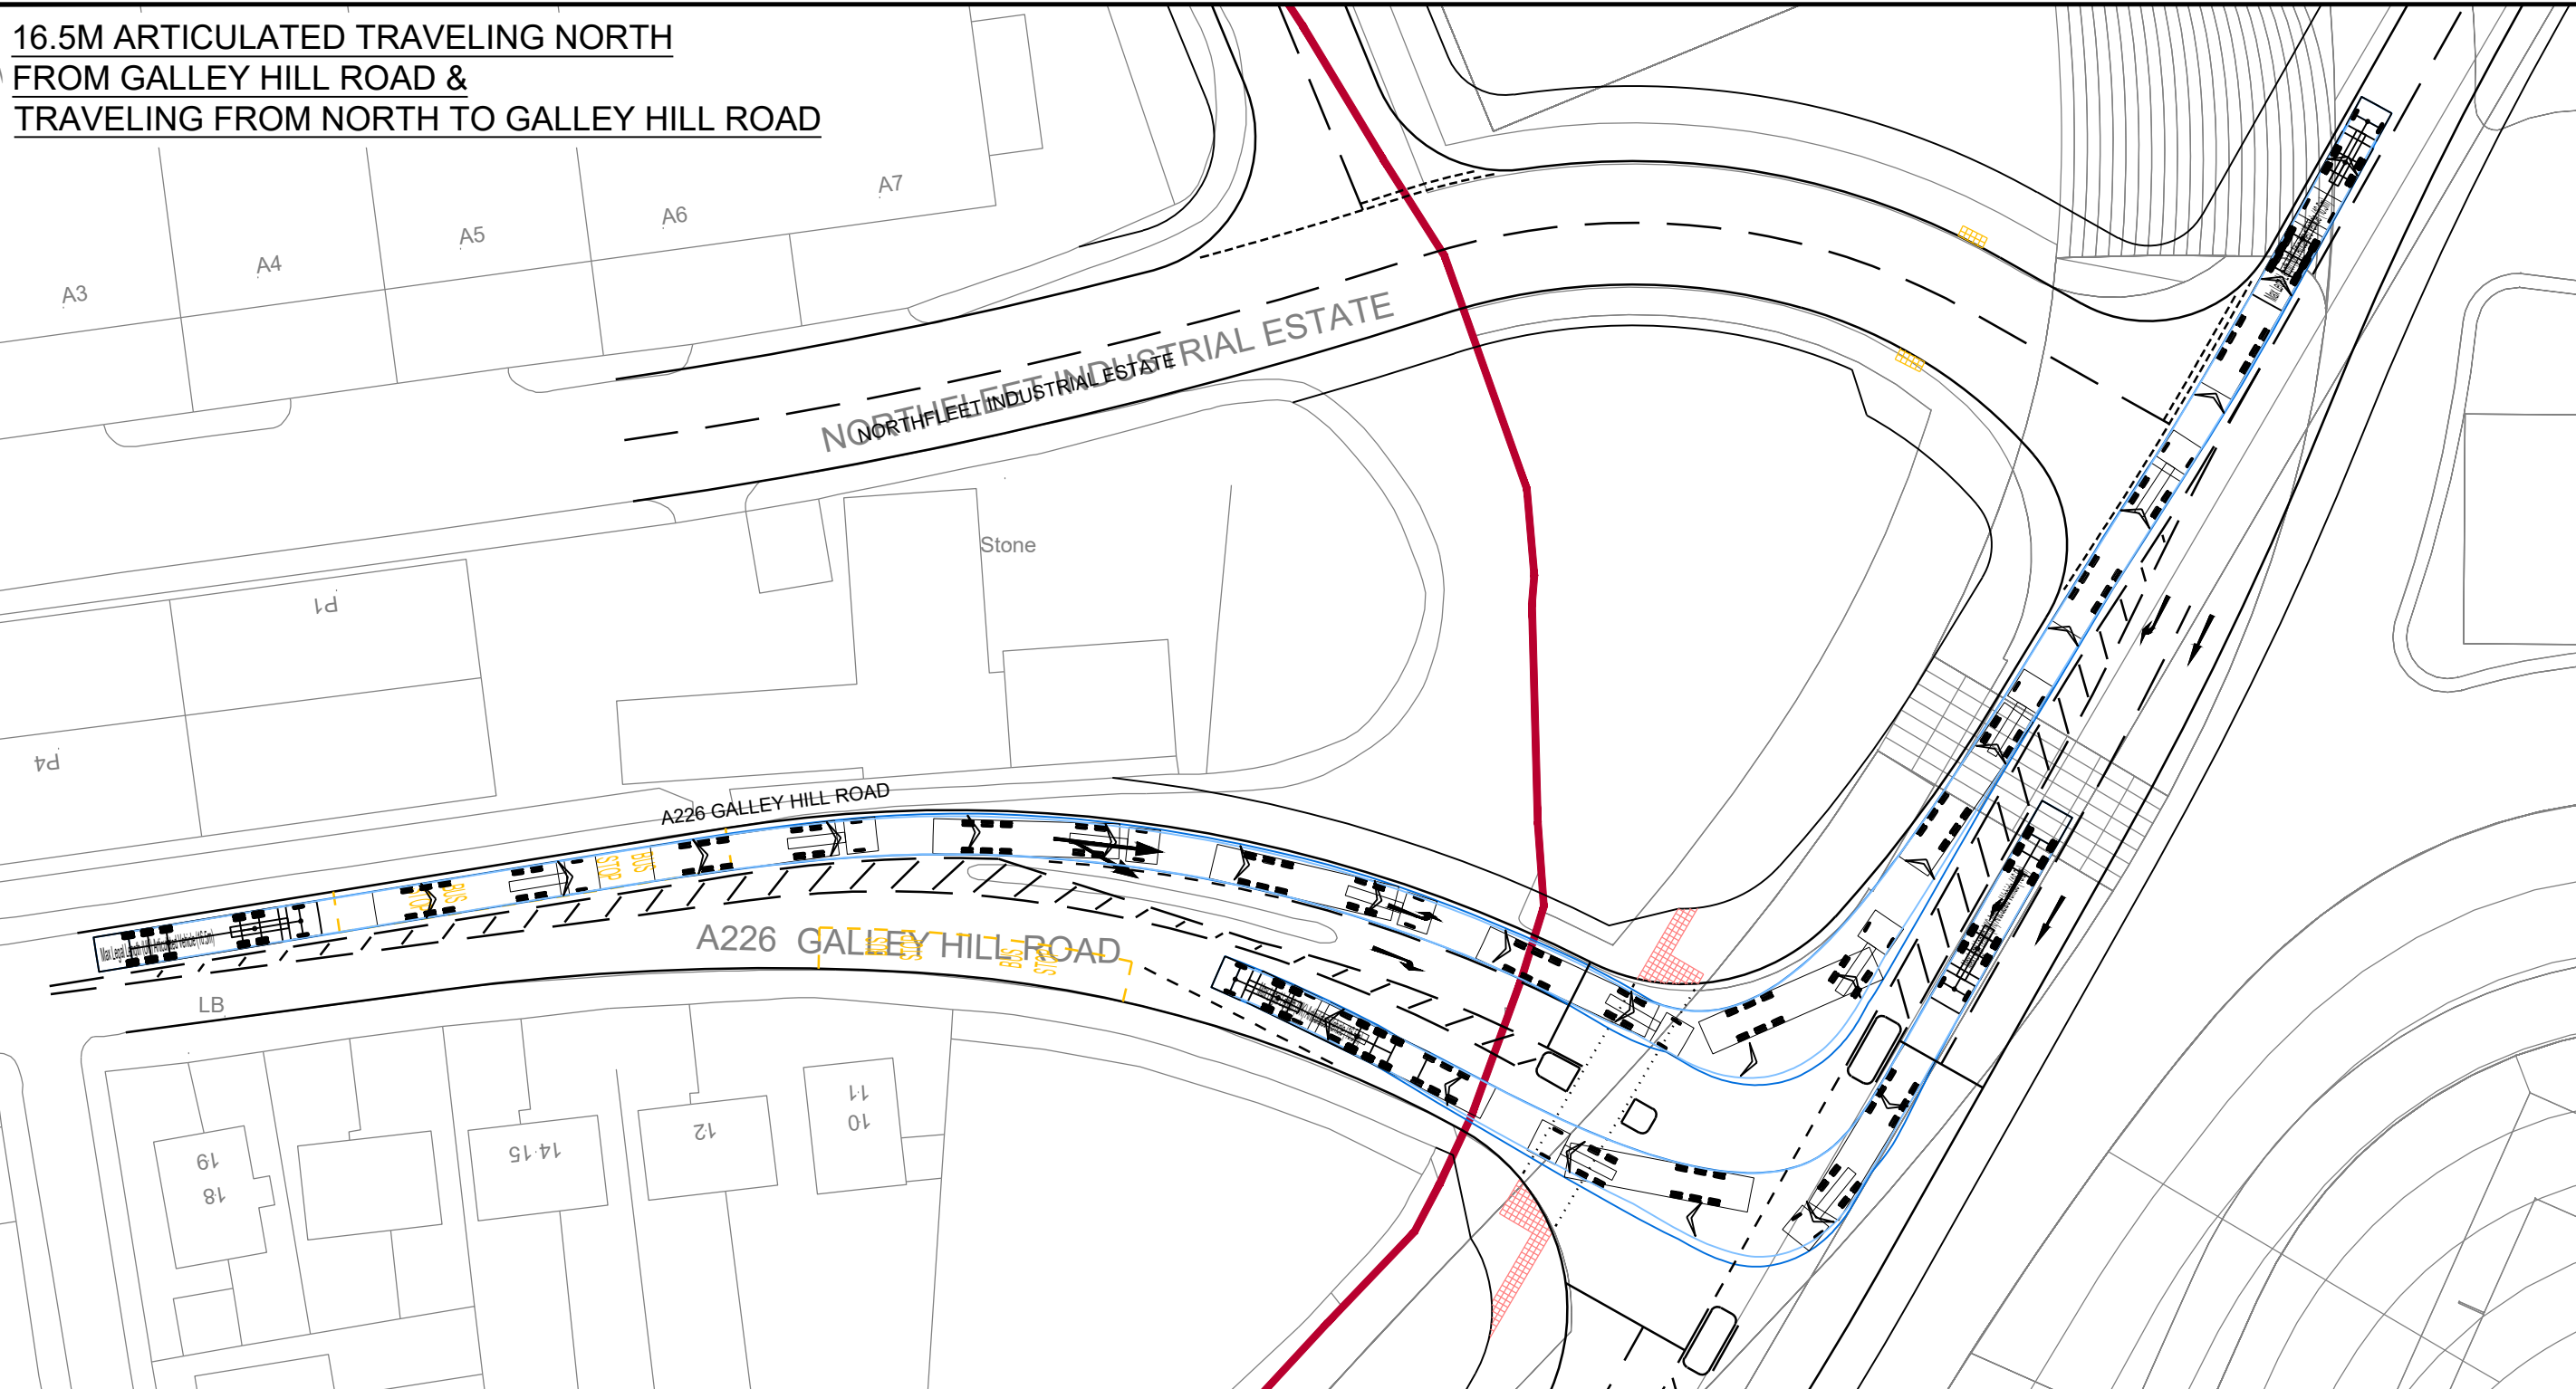

16.5M ARTICULATED

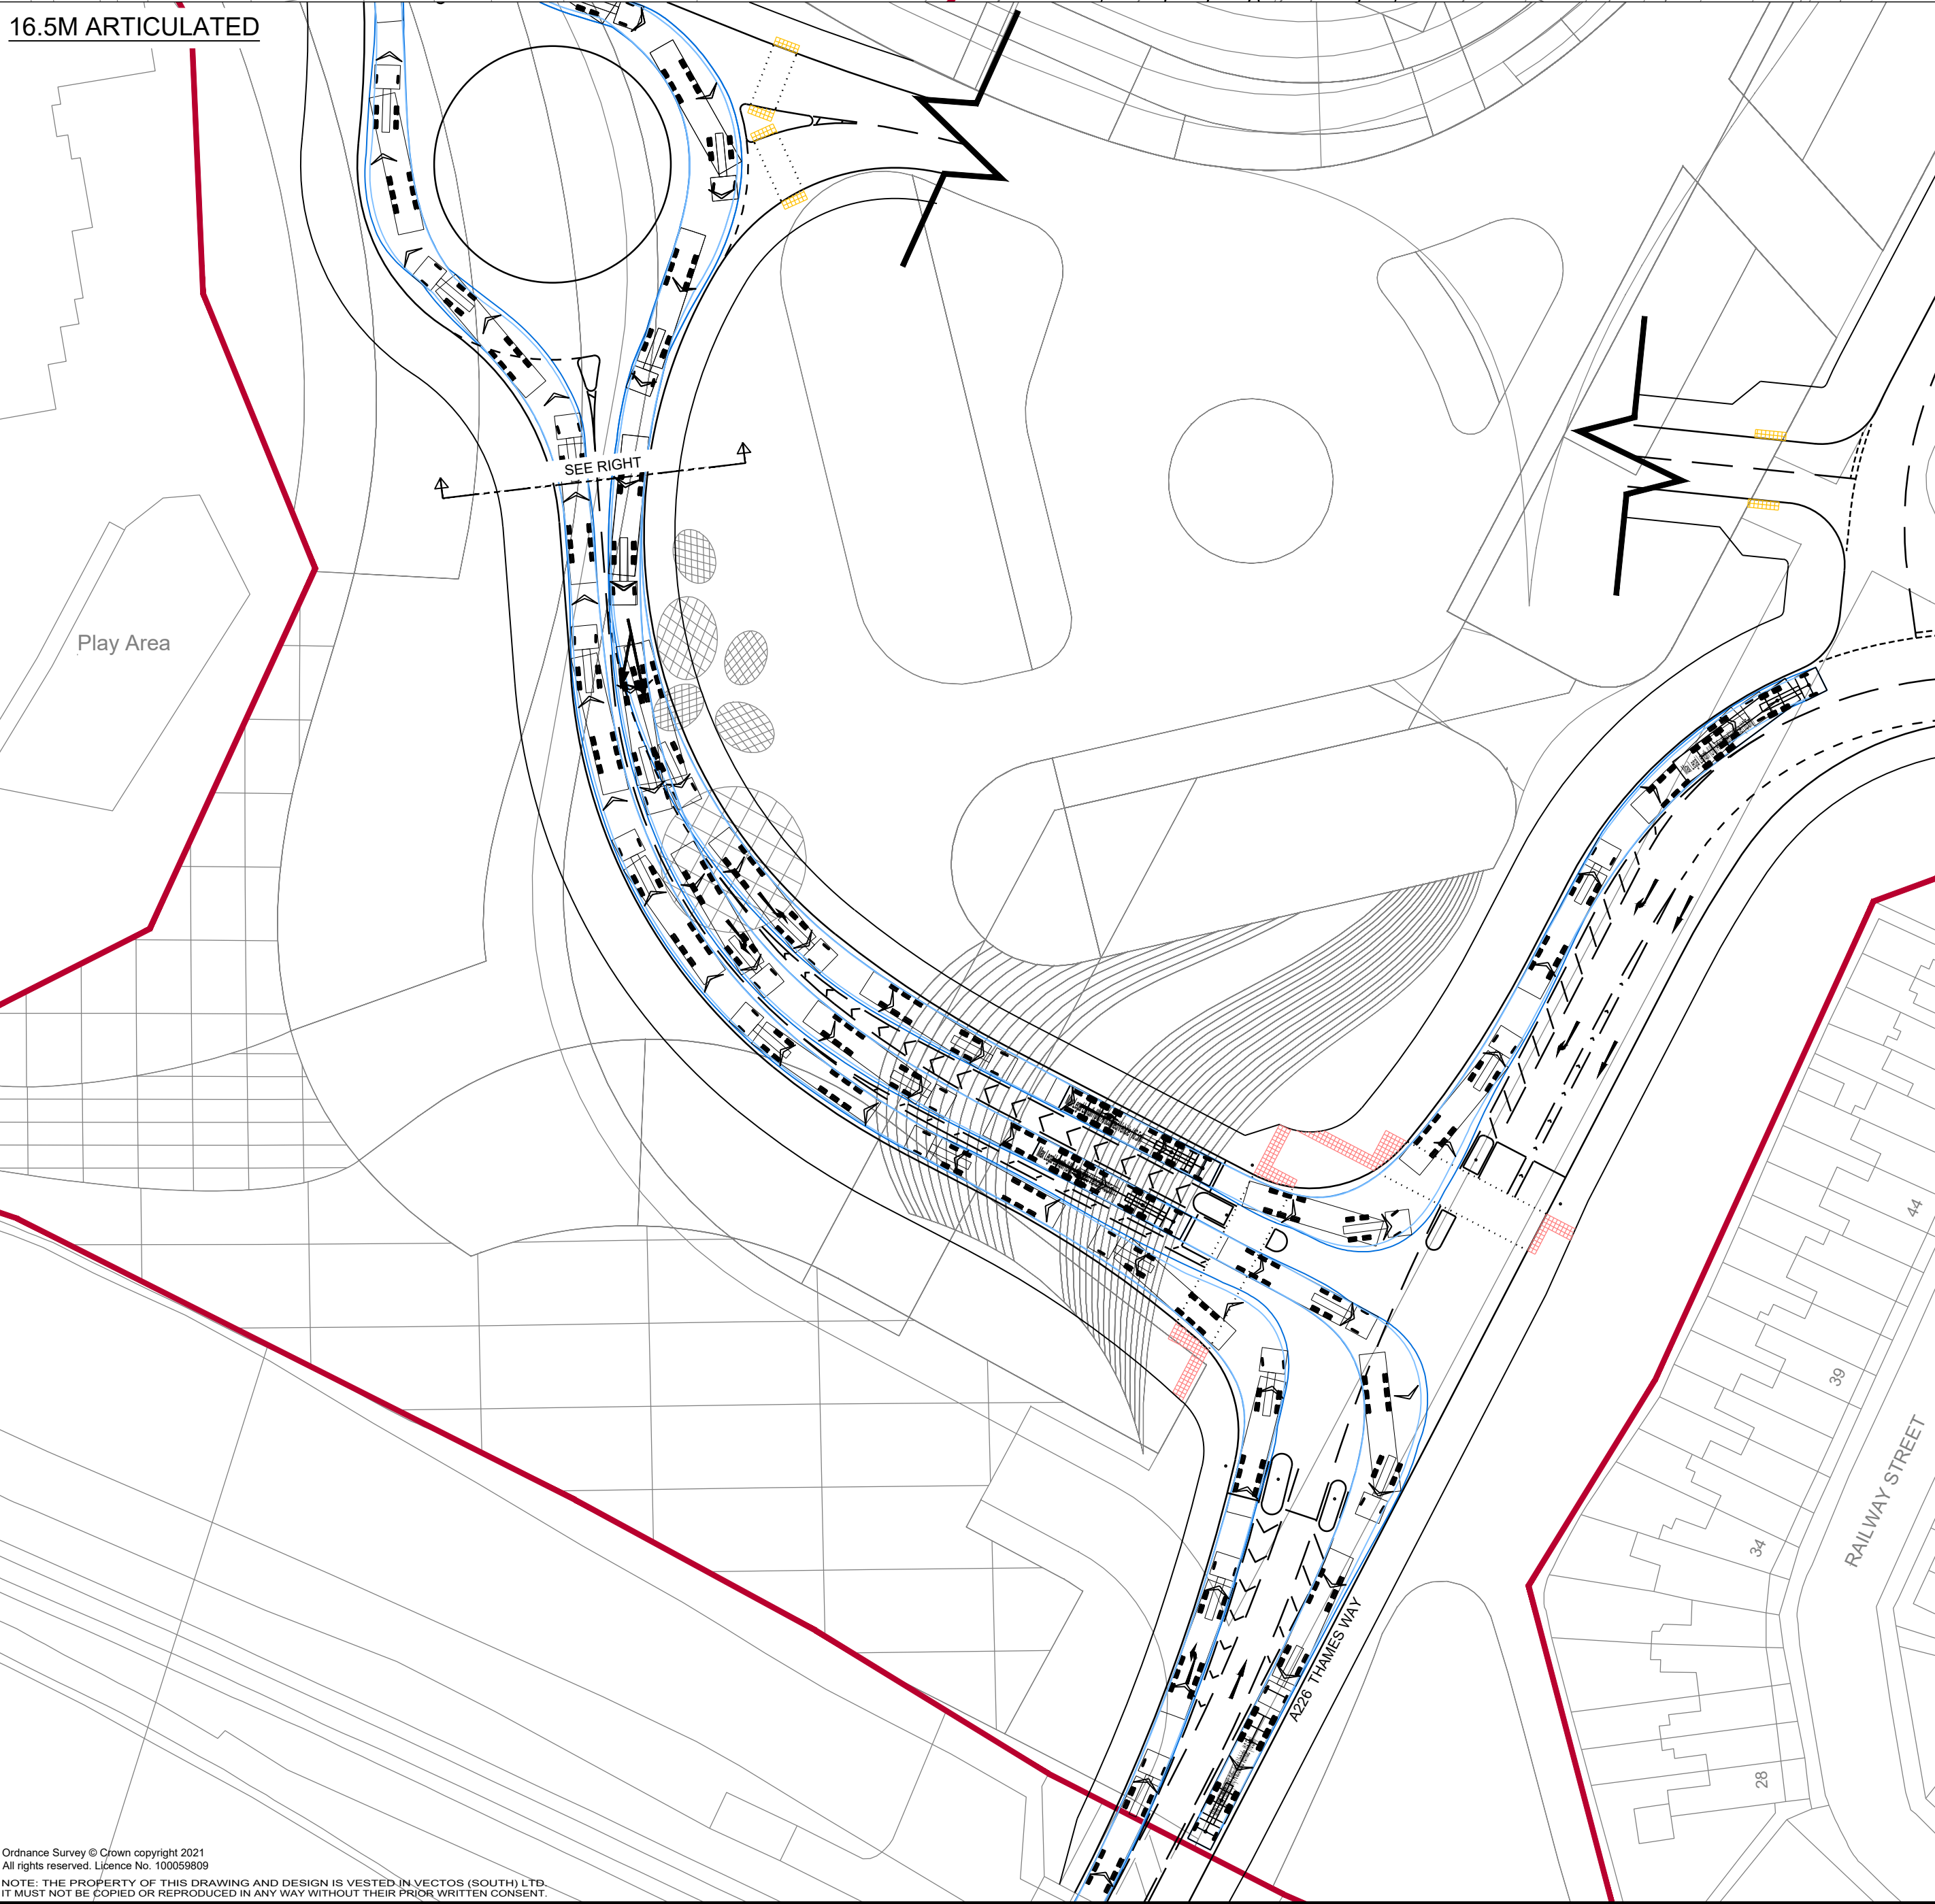


16.5M ARTICULATED

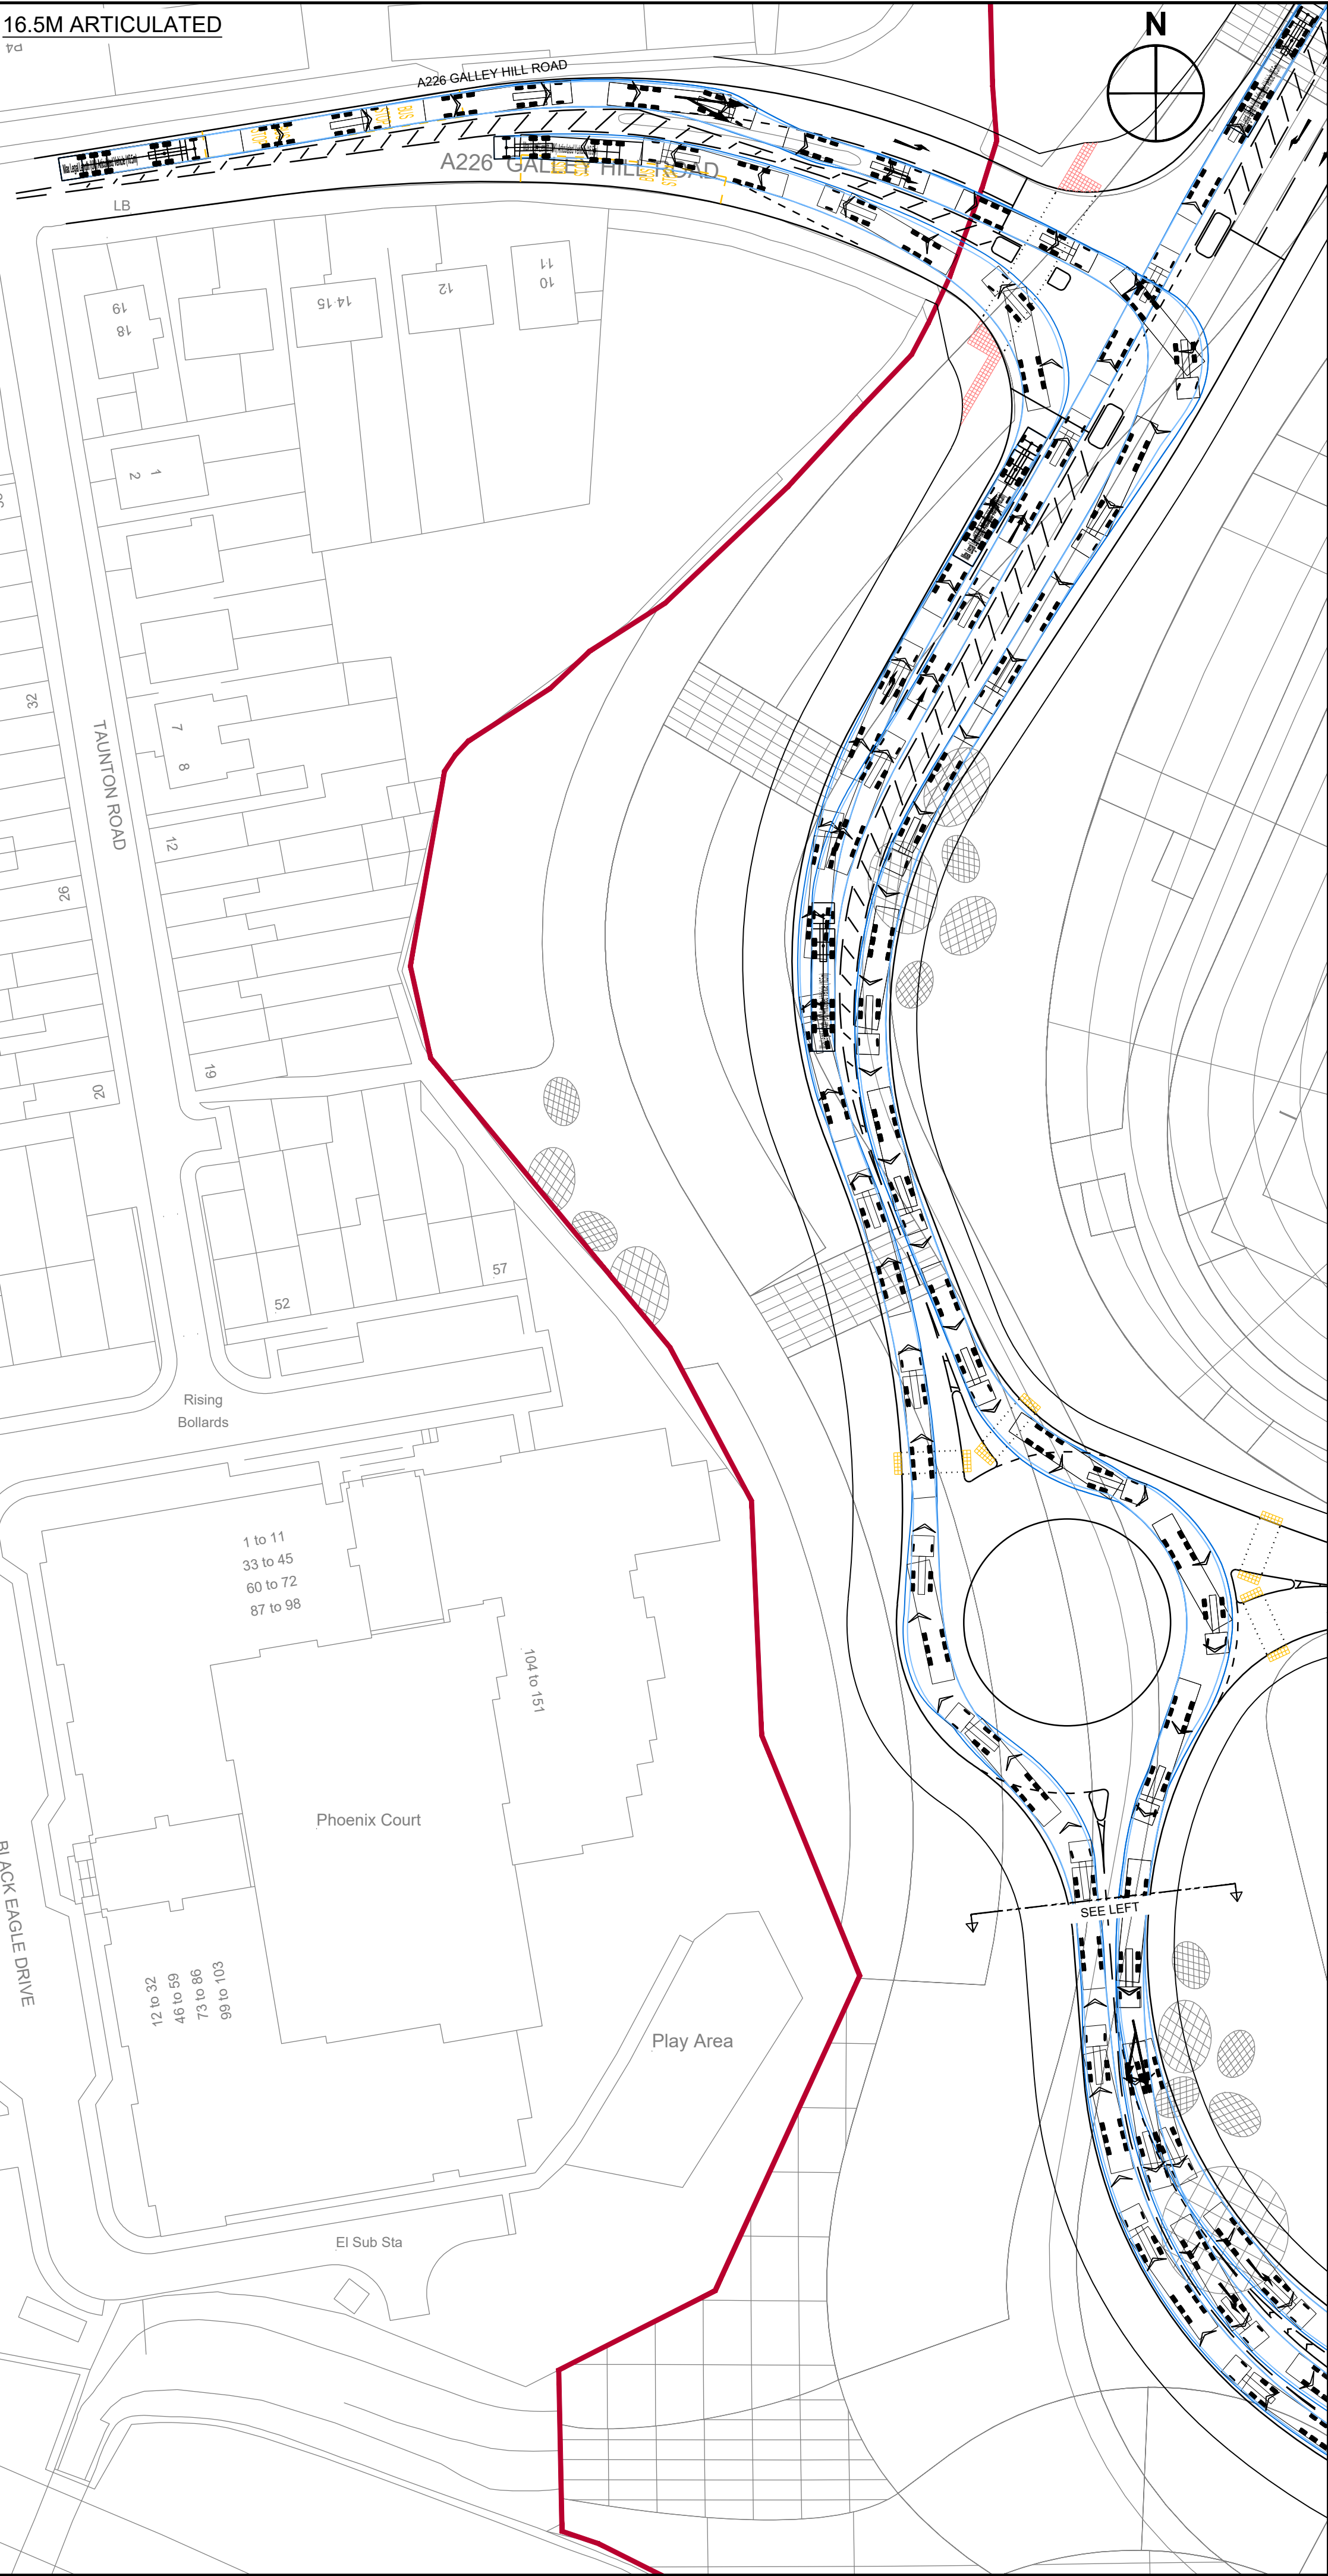

- Notes:
1. This is not a construction drawing and is intended for illustrative purposes only.
 2. While lining is indicative only.

Vehicle Profile

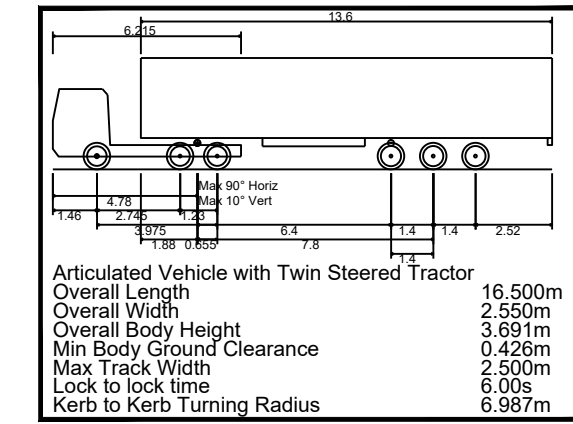

Articulated Vehicle with Twin Steered Tractor
Overall Length 16.500m
Overall Width 2.650m
Overall Body Height 3.691m
Min Body Ground Clearance 0.42m
Max Track Width 2.500m
Lock to lock time 6.10s
Kerb to Kerb Turning Radius 6.987m

REV DETAILS DRAWN CHECKED DATE

STATUS:

INFORMATION ONLY

CLIENT:
Landmarque Property Group

PROJECT:
Northfleet Central
Gravesham

DRAWING TITLE:
Swept Path Analysis
Galley Hill Road
16.5m Articulated Vehicle



SCALES:
1:500 at A1

DRAWN: NS CHECKED: JM DATE: 23.08.2023



DRAWING NUMBER:
226728/PD100/AT01

REVISION:

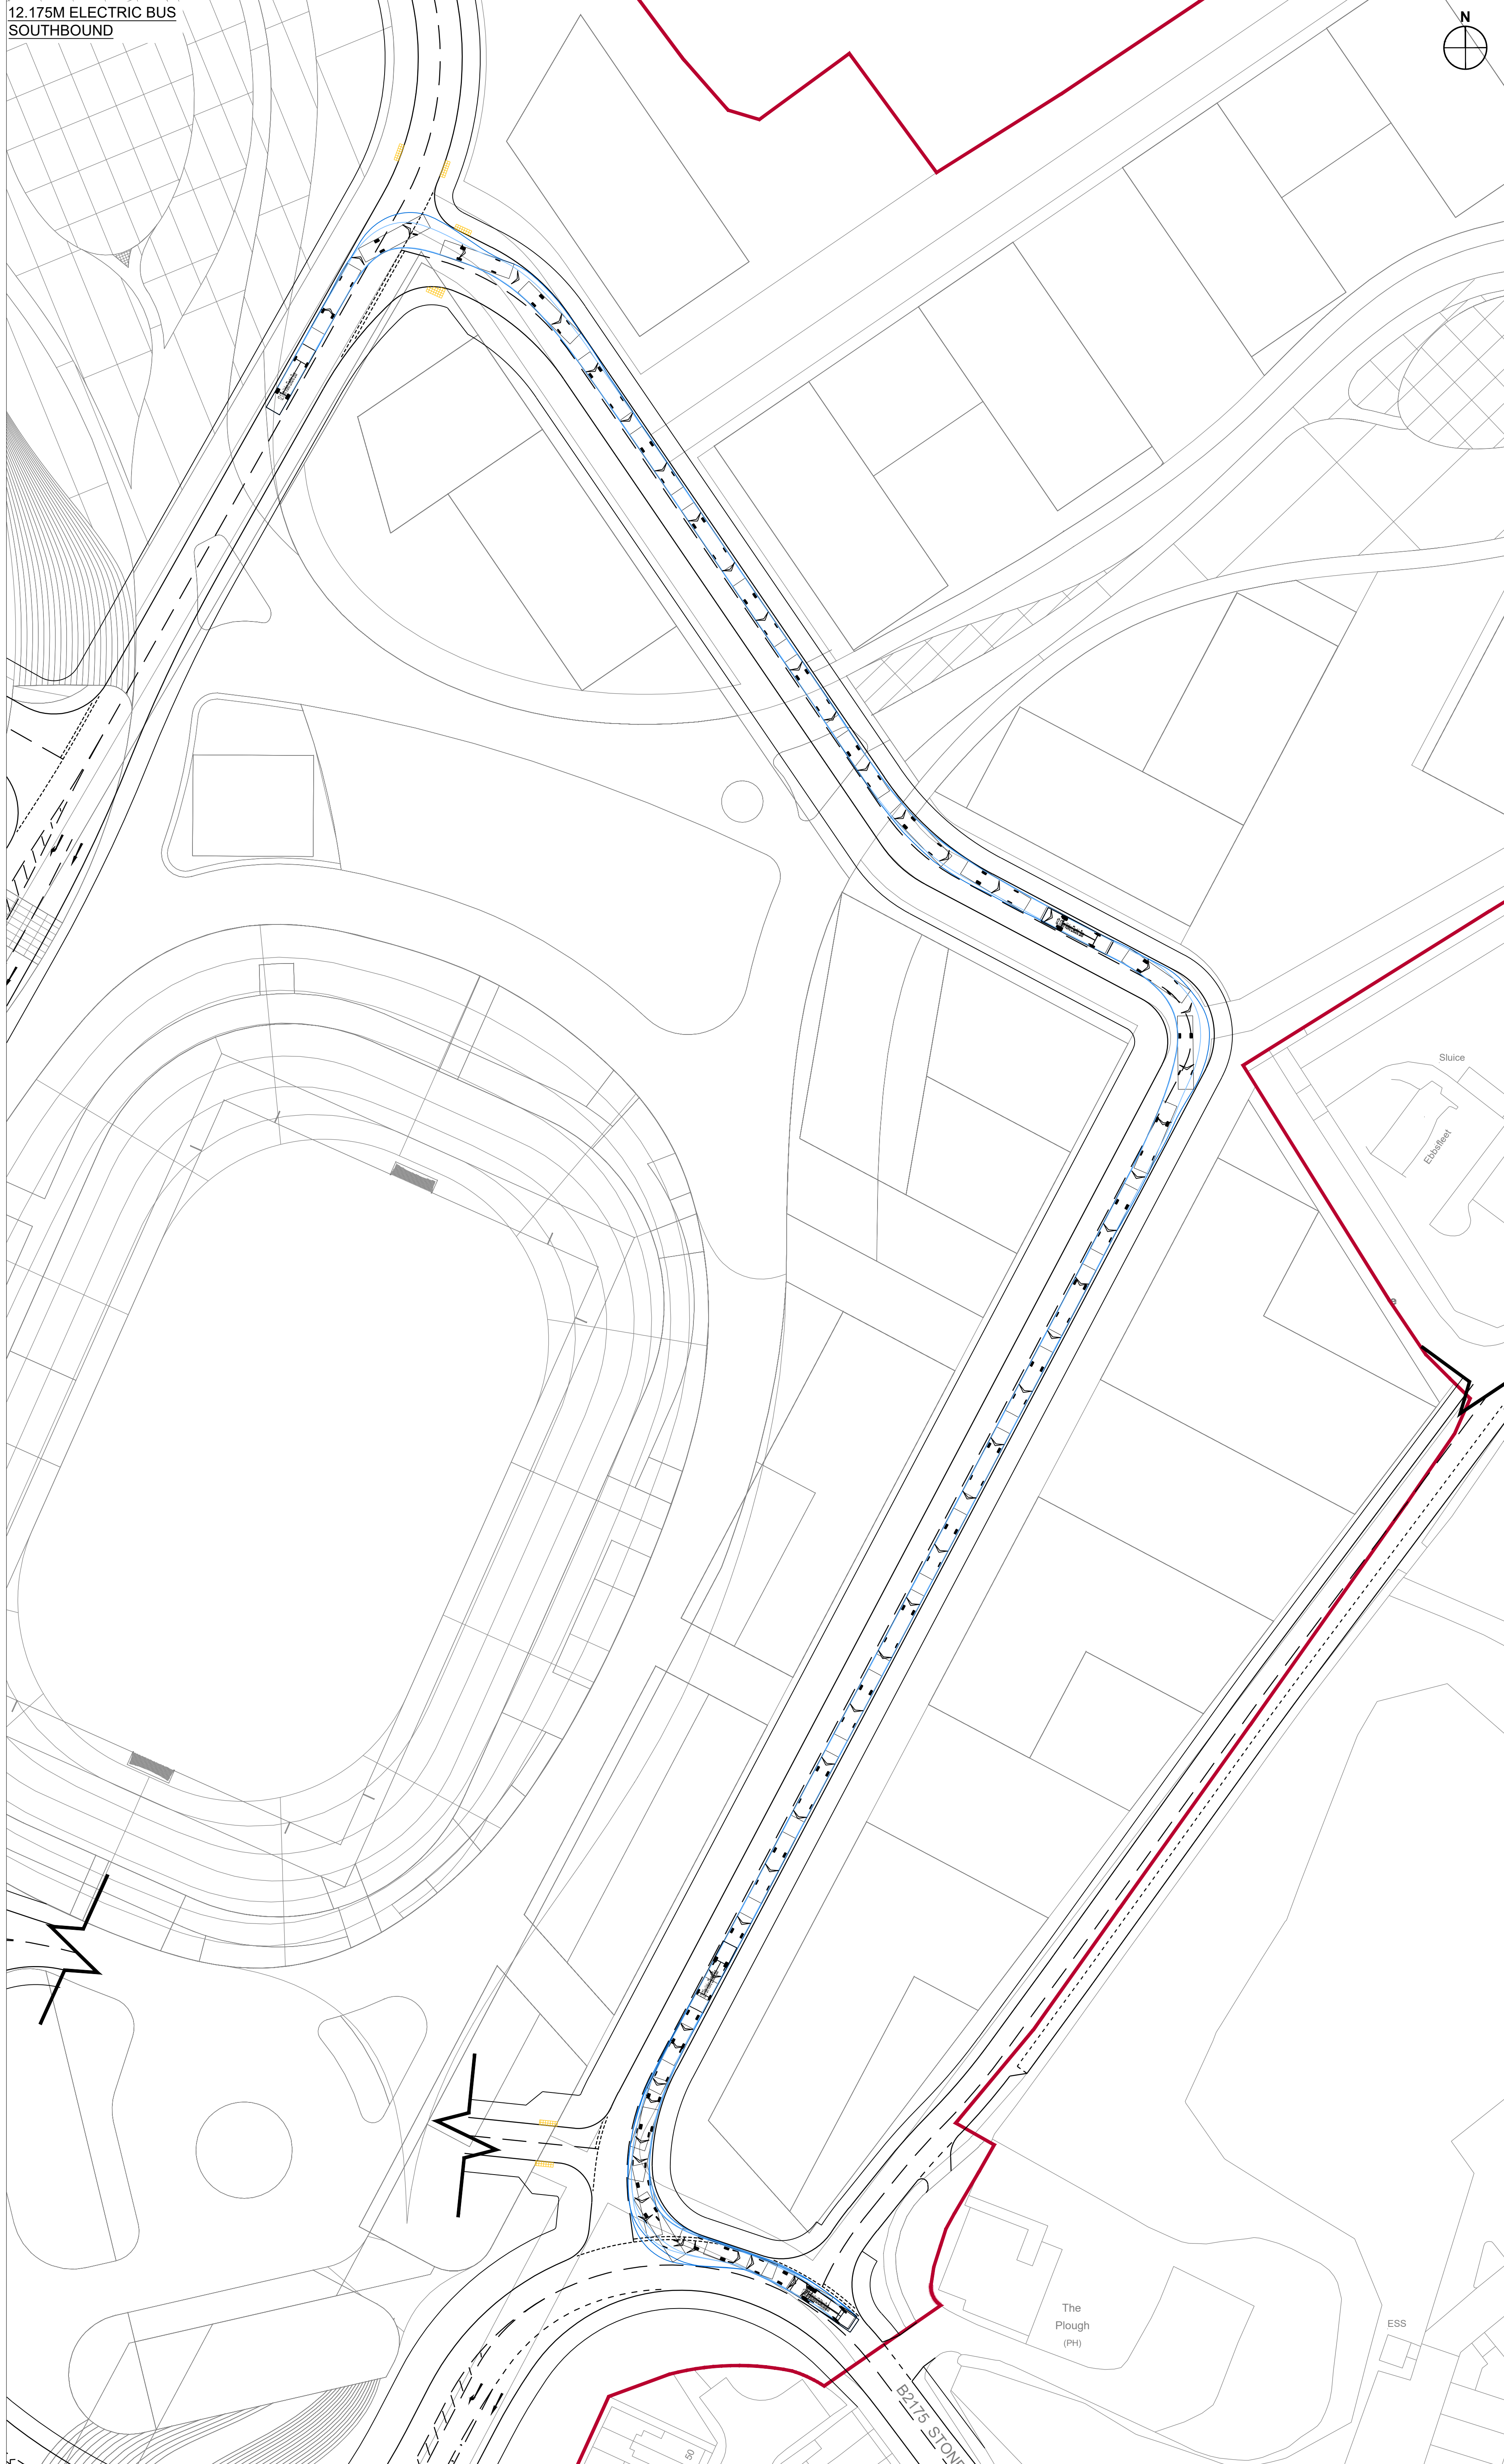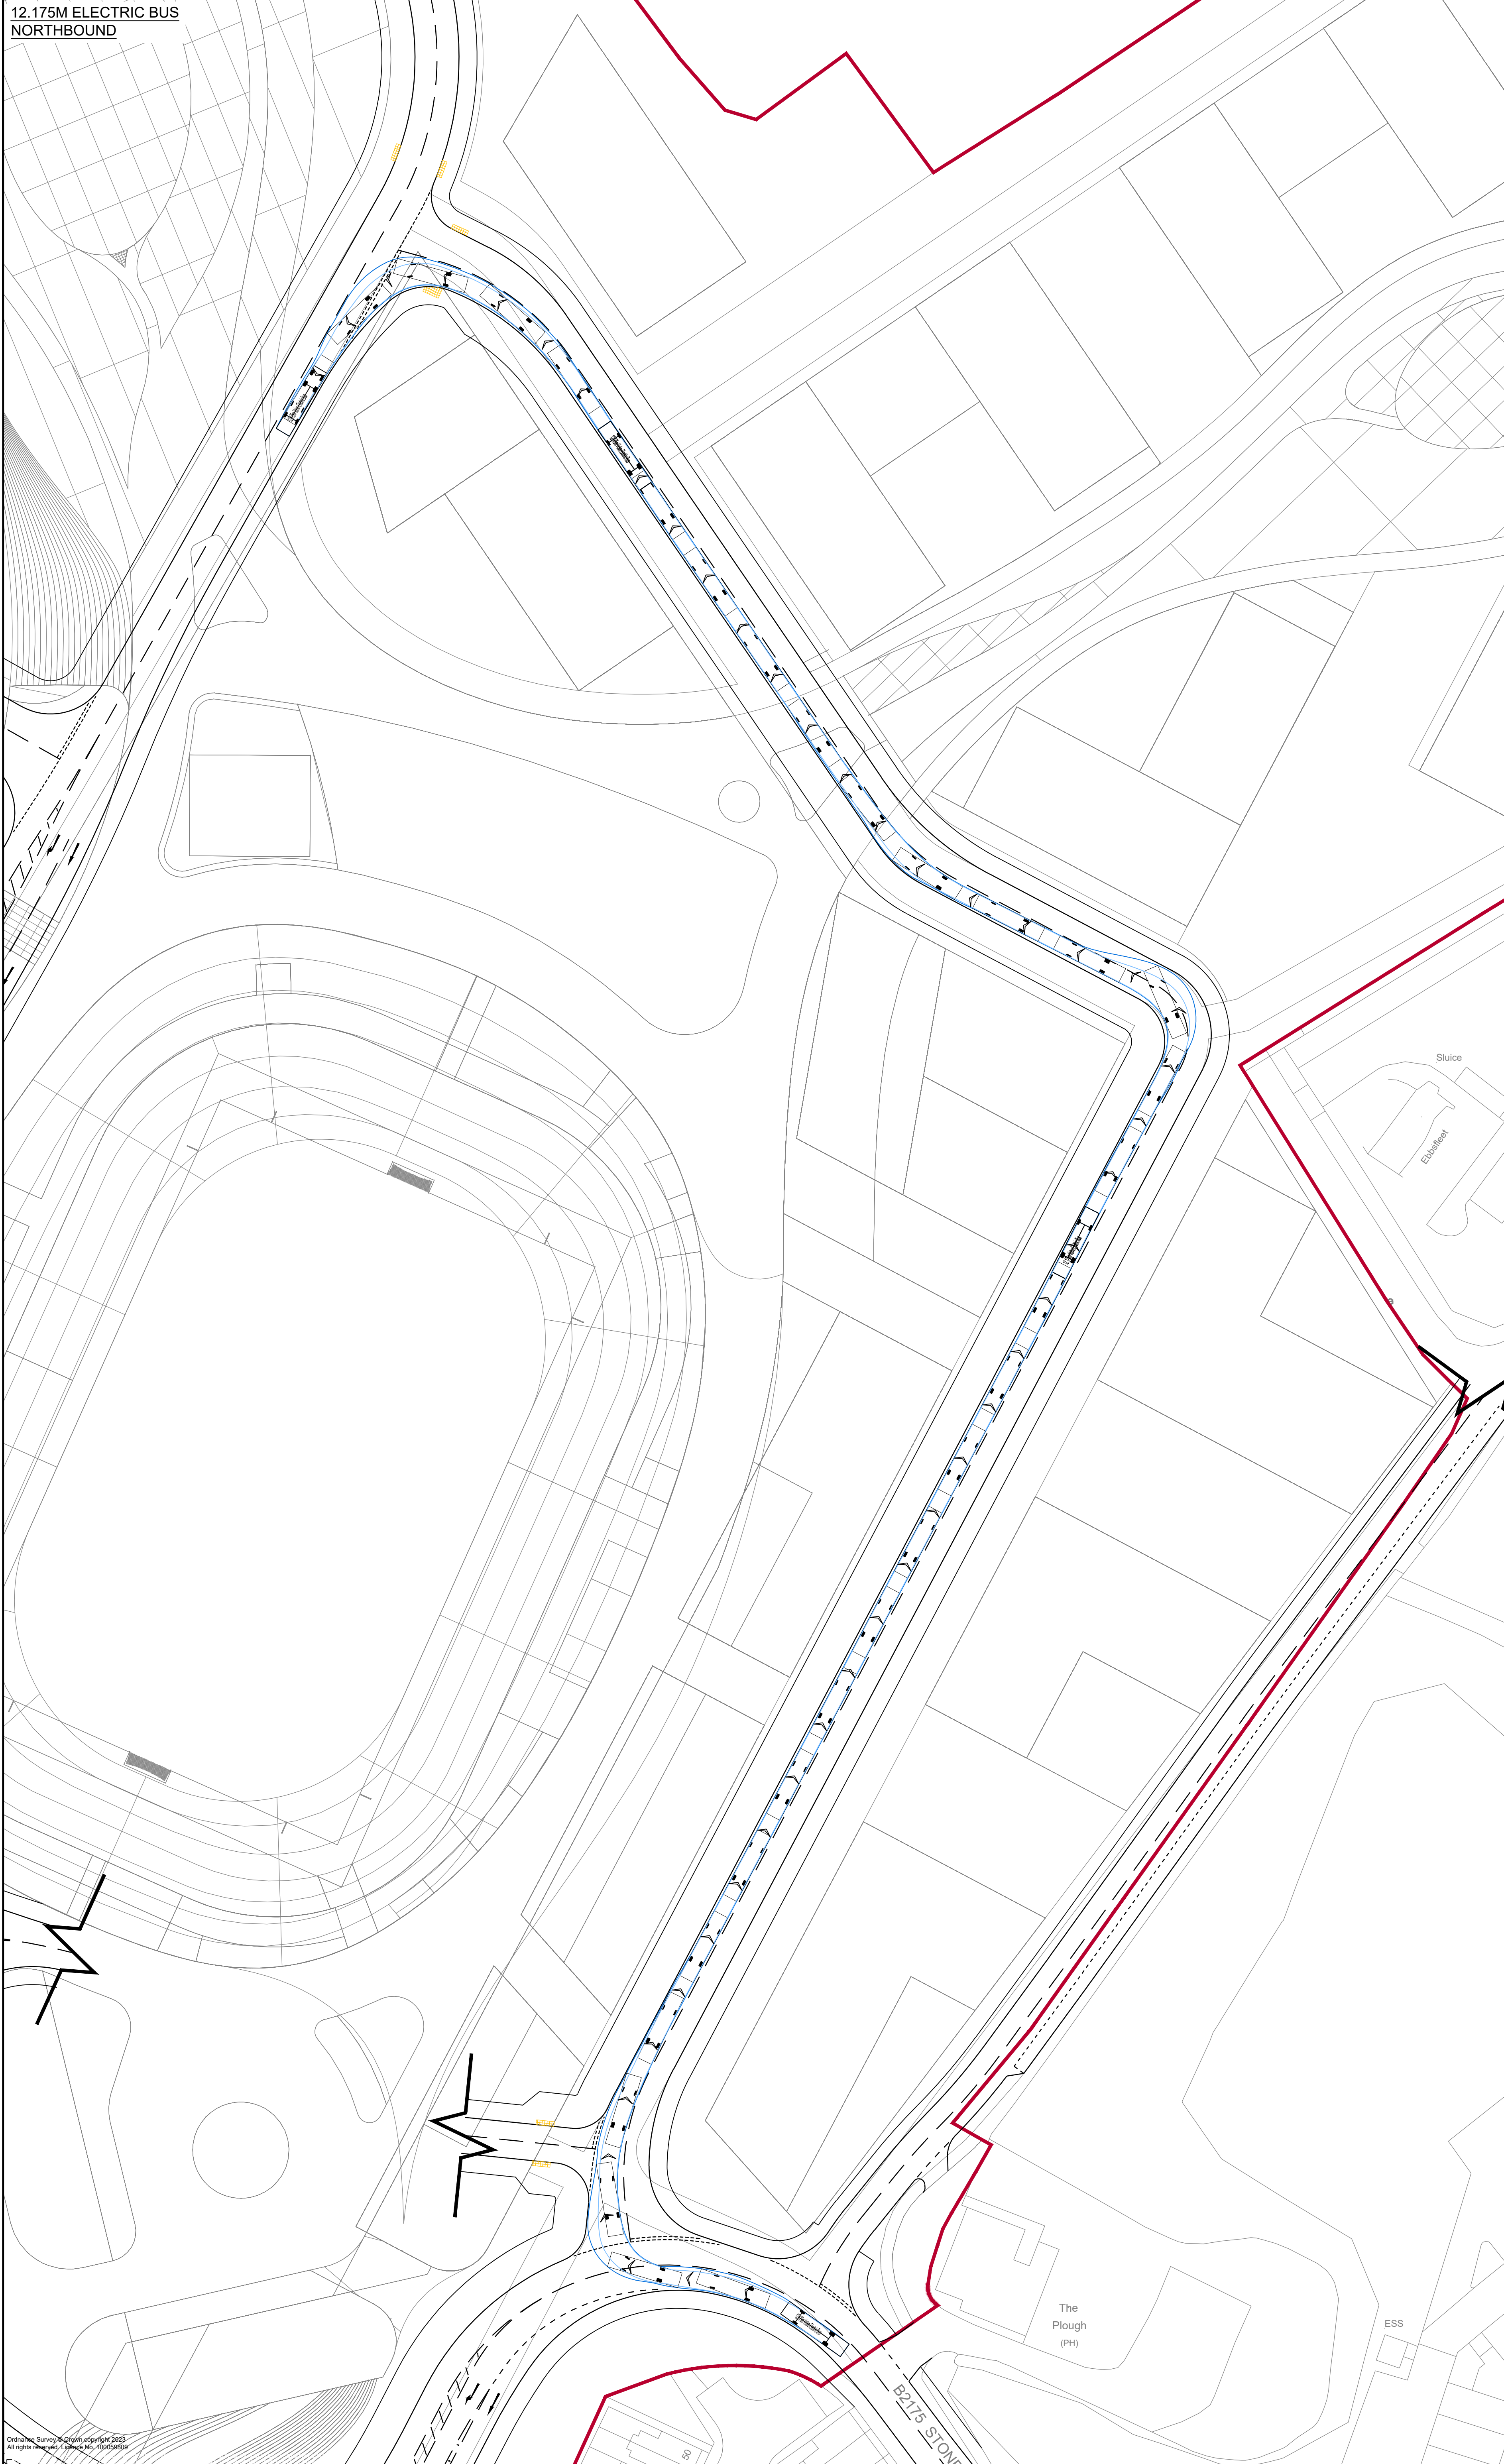

Notes:
1. This is not a construction drawing and is intended for illustrative purposes only.
2. White lining is indicative only.

Vehicle Profile

12.175m Volvo Electric Bus	12.175m
Overall Length	12.175m
Overall Width	2.500m
Overall Height	3.114m
Max Body Ground Clearance	0.114m
Max Track Width	2.400m
Lock to Lock Time	6.00s
Wall to Wall Turning Radius	12.500m

REV	DETAILS	DRAWN	CHECKED	DATE
STATUS:				
CLIENT:				
PROJECT:				
DRAWING TITLE:				
SCALES:				
DRAWN: NS				
CHECKED: JM				
DATE: 23.08.2023				

INFORMATION ONLY

Landmarque Property Group

Northfleet Central
Gravesham

Swept Path Analysis
Fast Track
Electric Bus

1:500 at A0

SLR

DRAWING NUMBER: 226728/PD100/AT02

REVISION: