


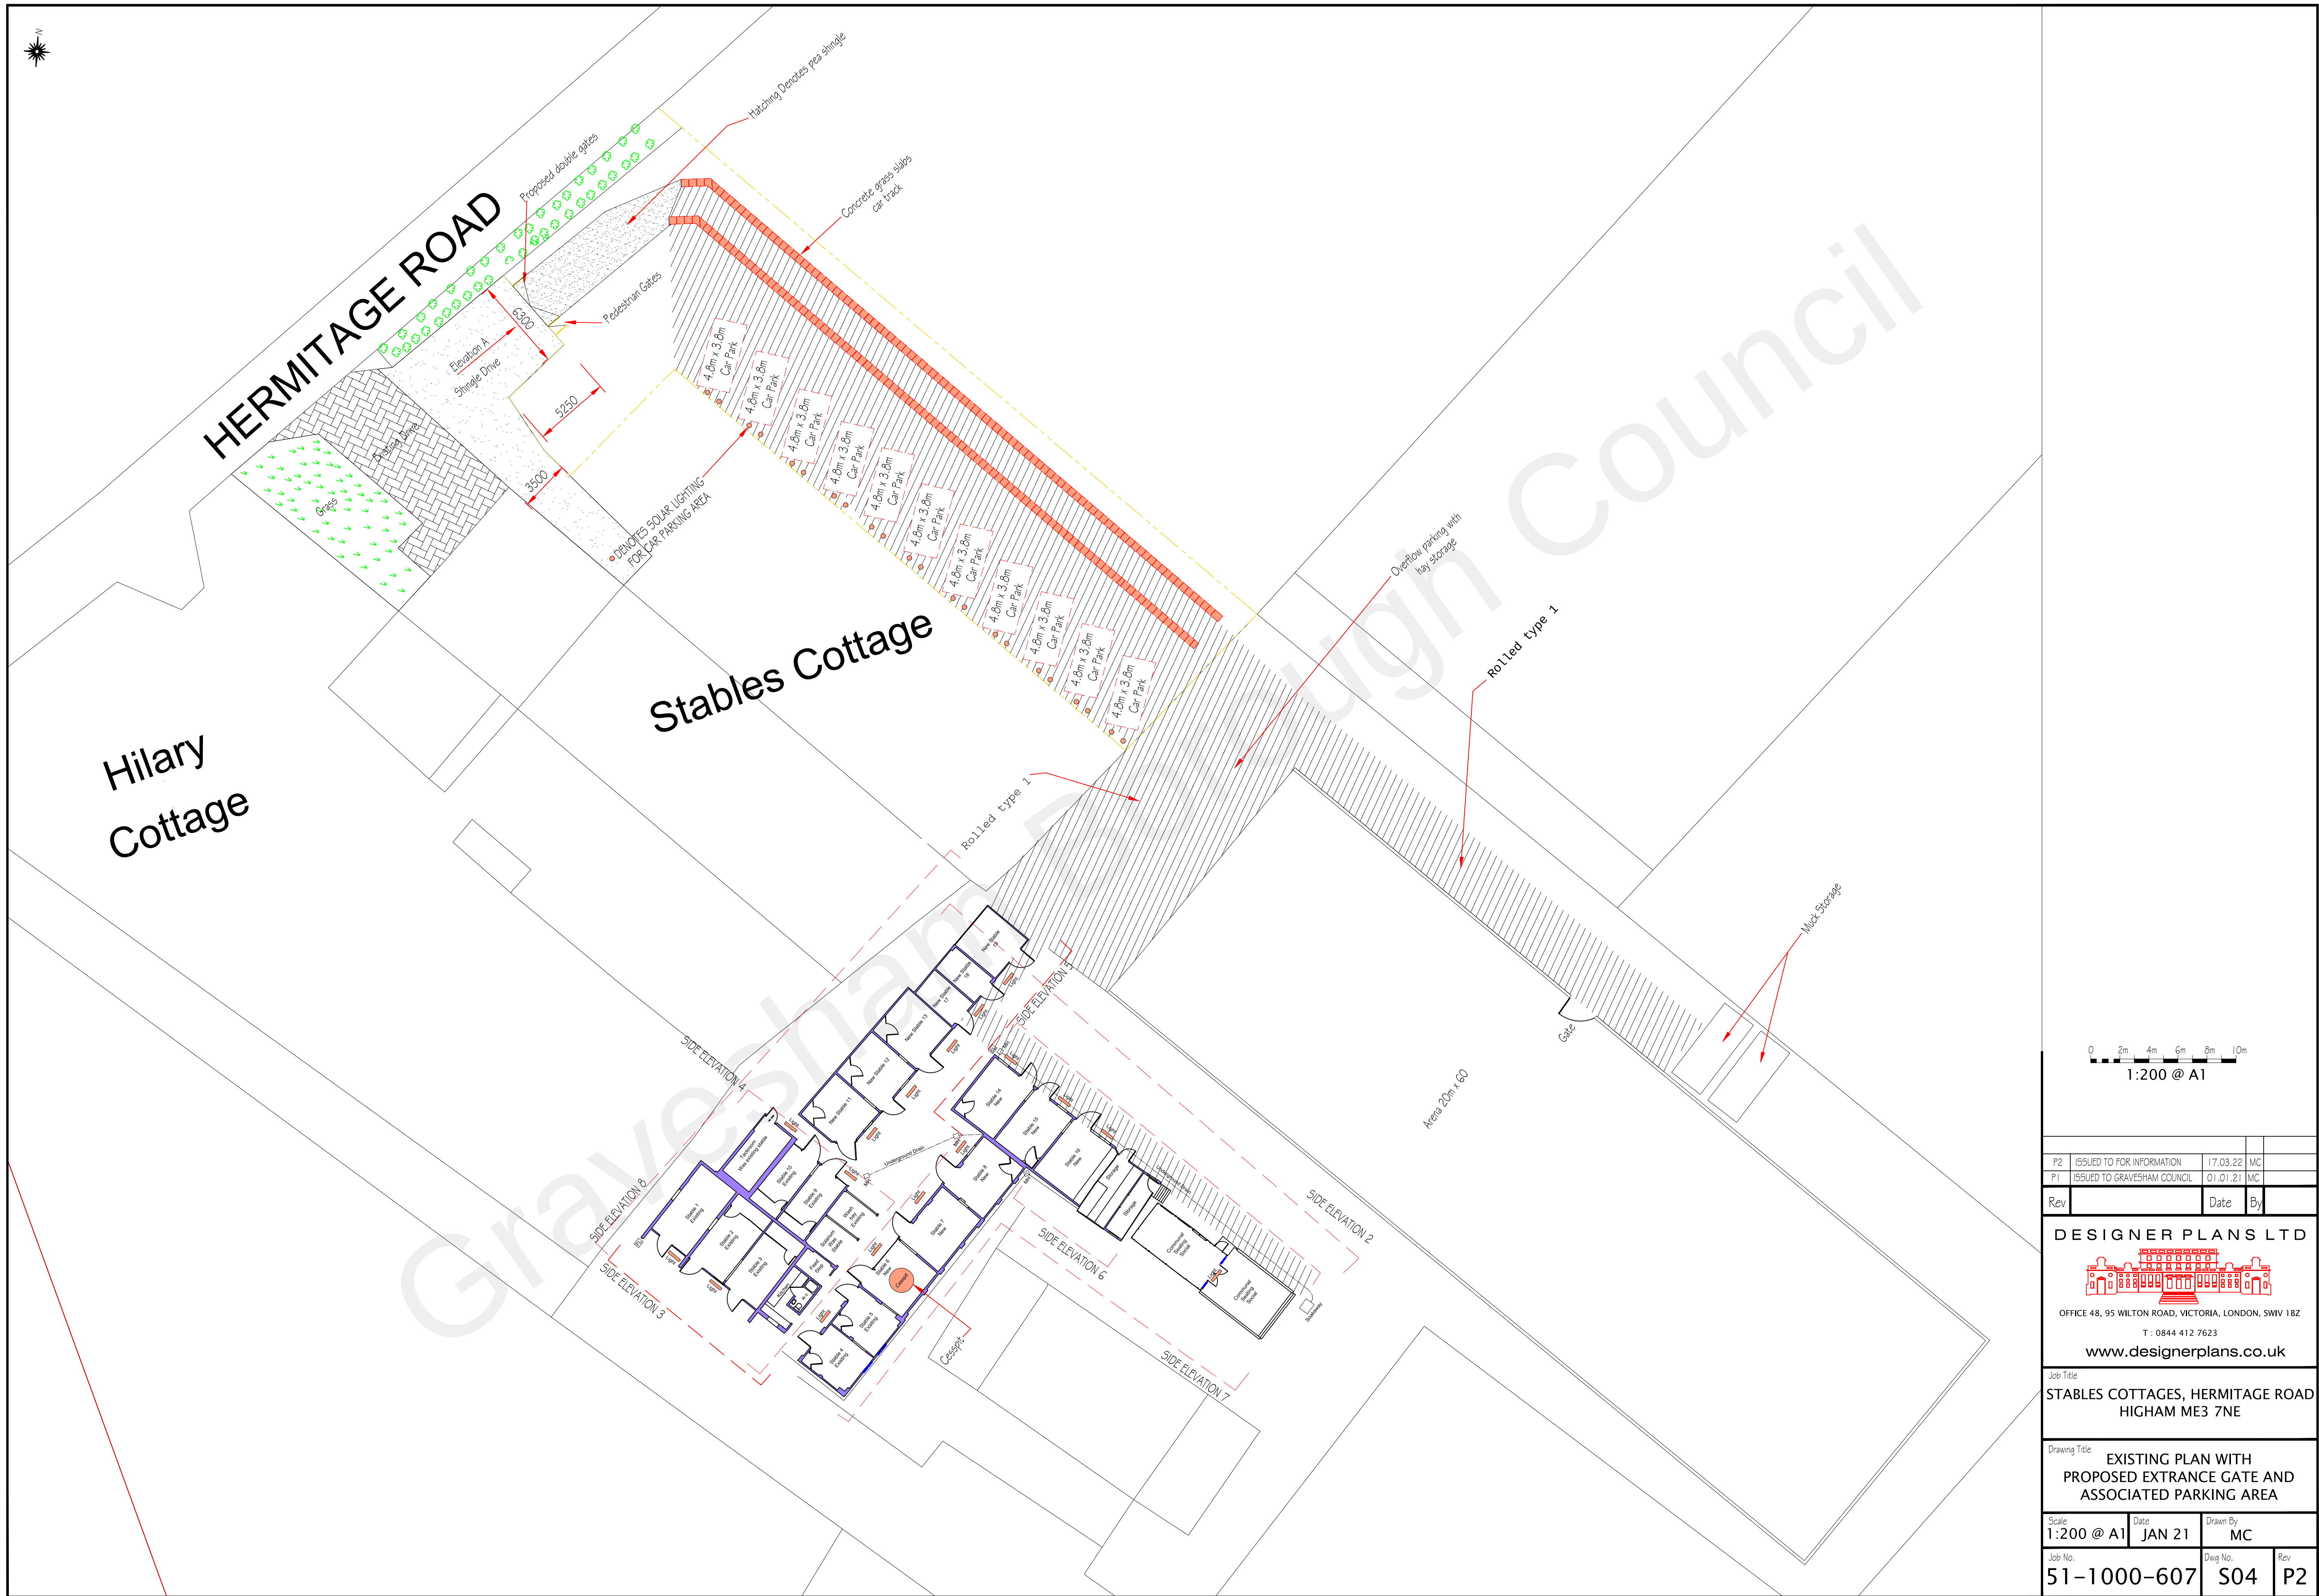

P2	ISSUED TO FOR INFORMATION	17.03.22	MC
P1	ISSUED TO GRAVESHAM COUNCIL	01.01.21	MC
Rev		Date	By
DESIGNER PLANS LTD			
			
OFFICE 48, 95 WILTON ROAD, VICTORIA, LONDON, SW1V 1BZ			
T : 0844 412 7623			
www.designerplans.co.uk			
Job Title			
STABLES COTTAGES, HERMITAGE ROAD HIGHAM ME3 7NE			
Drawing Title			
EXISTING PLAN WITH PROPOSED ENTRANCE GATE AND ASSOCIATED PARKING AREA			
Scale	Date	Drawn By	
1:200 @ A1	JAN 21	MC	
Job No.	Dwg No.	Rev	
51-1000-607	S04	P2	