




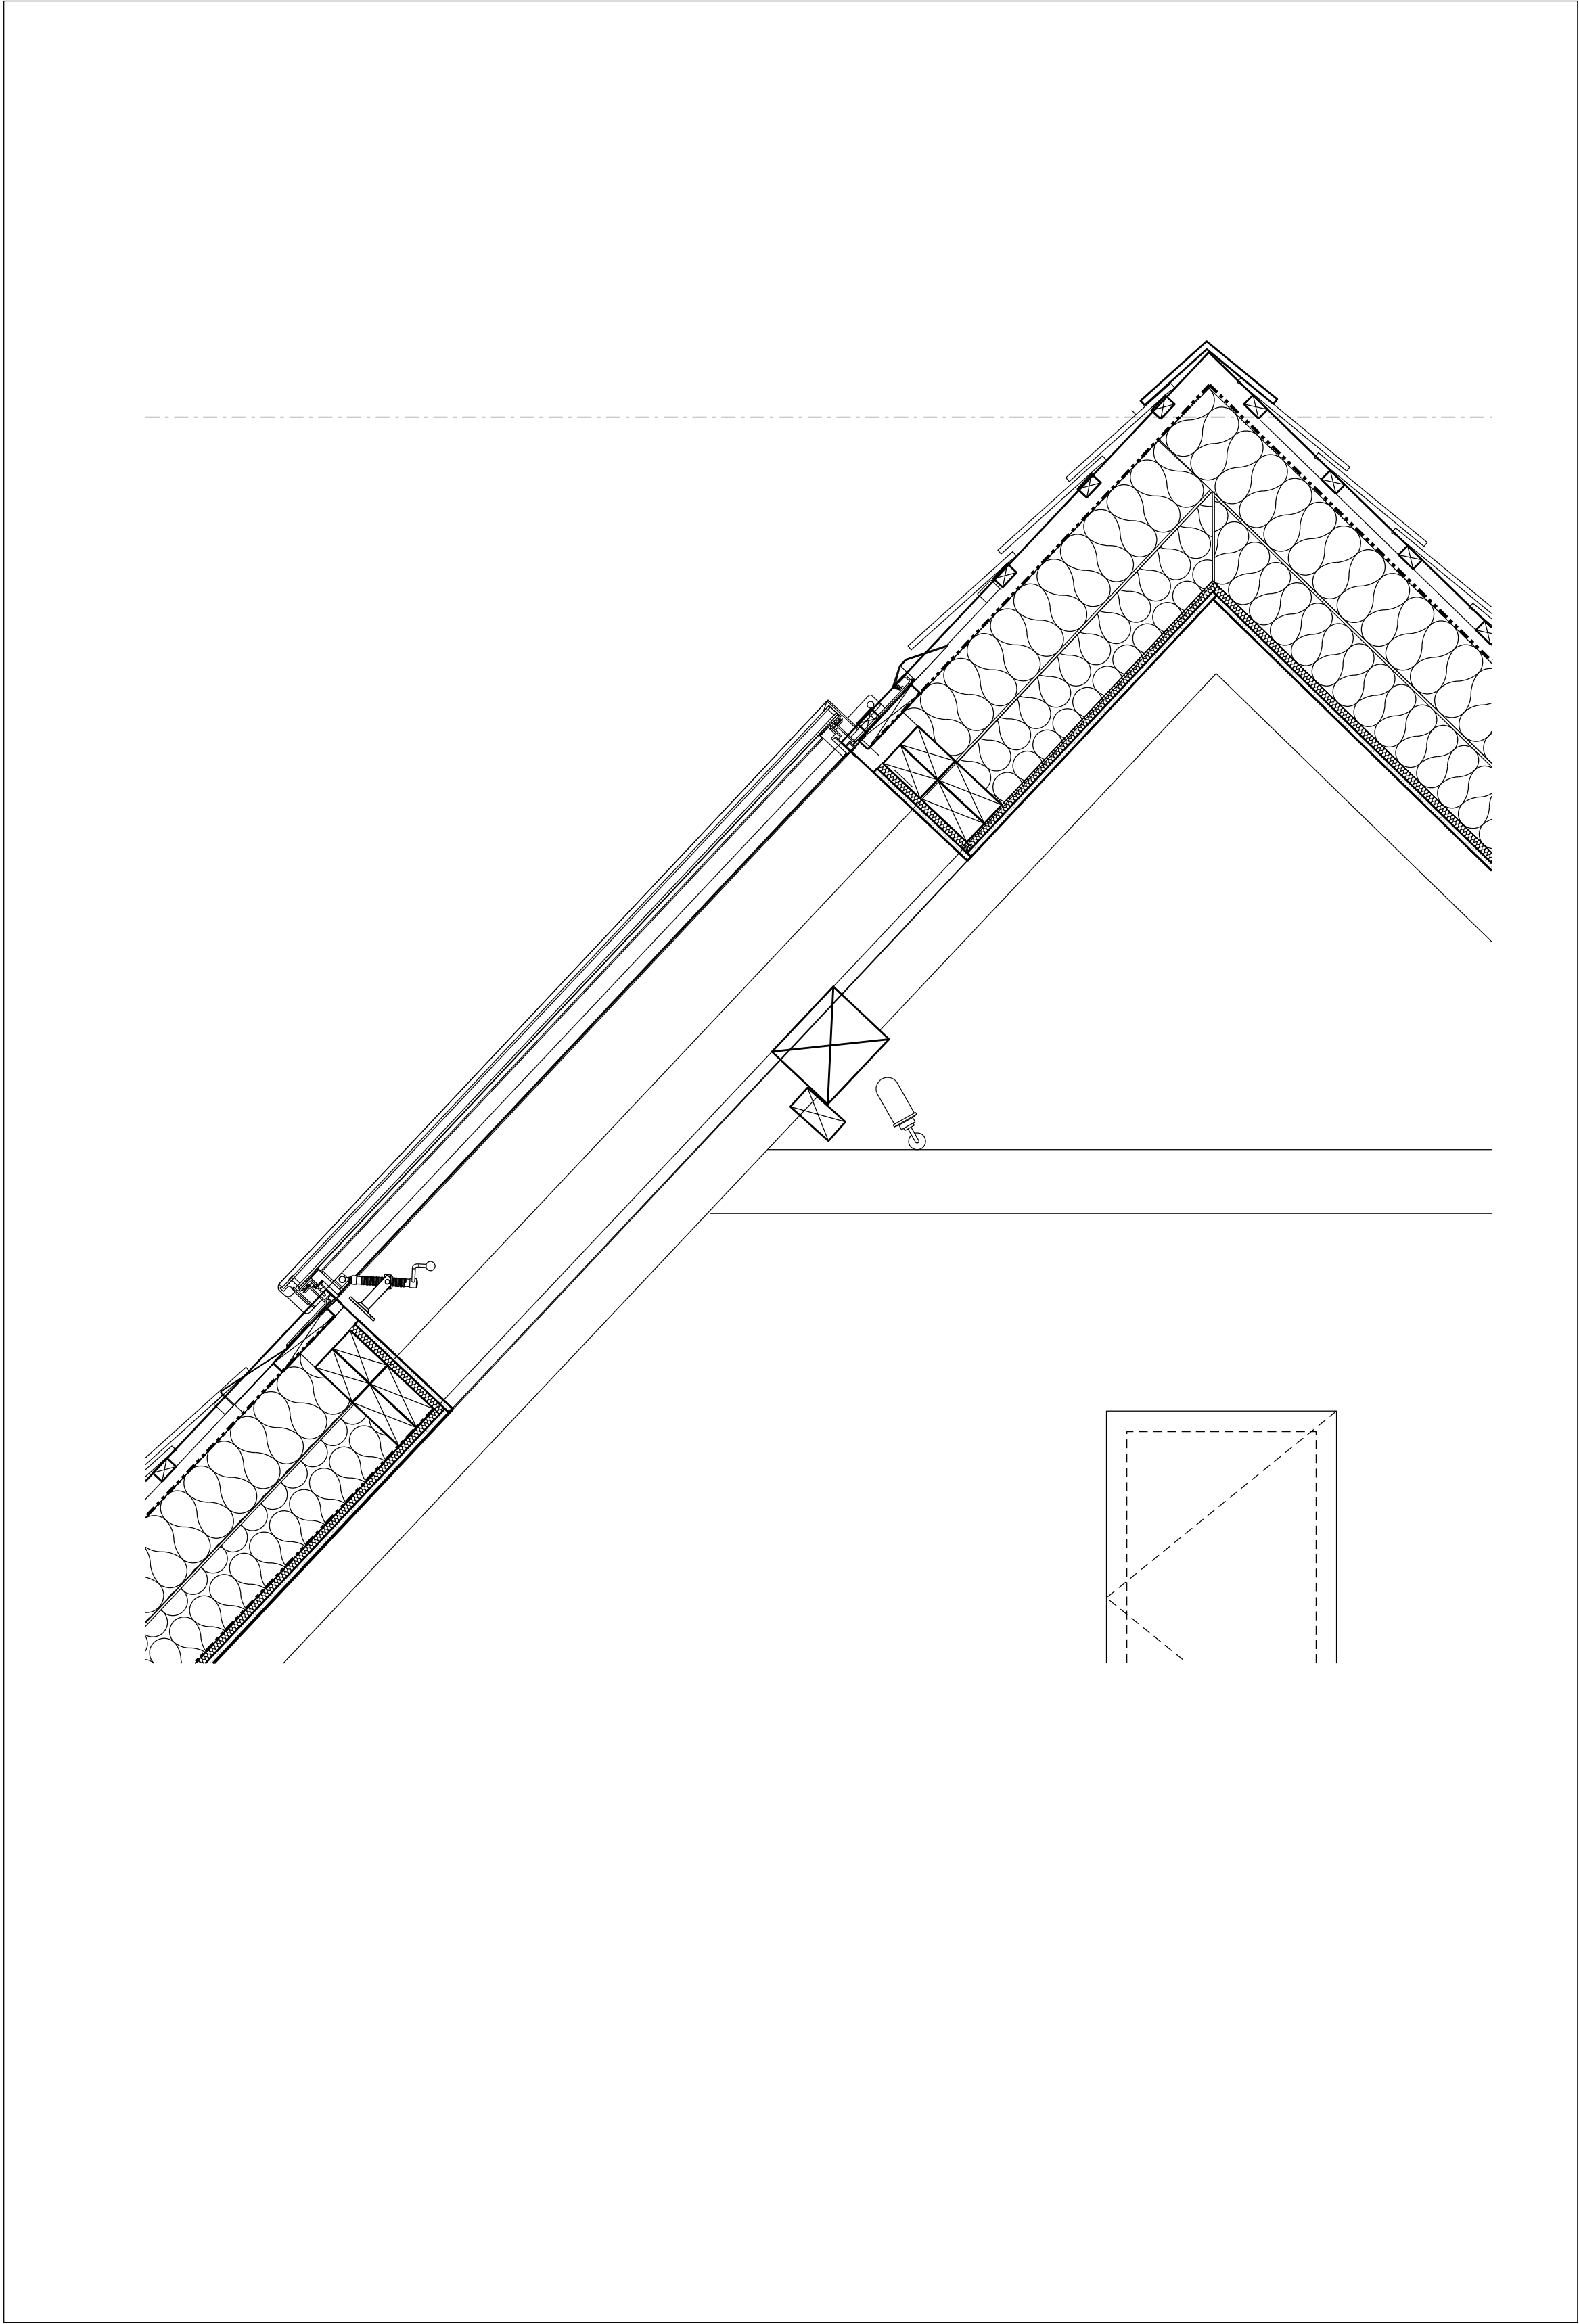

DETAIL - GF.W.01

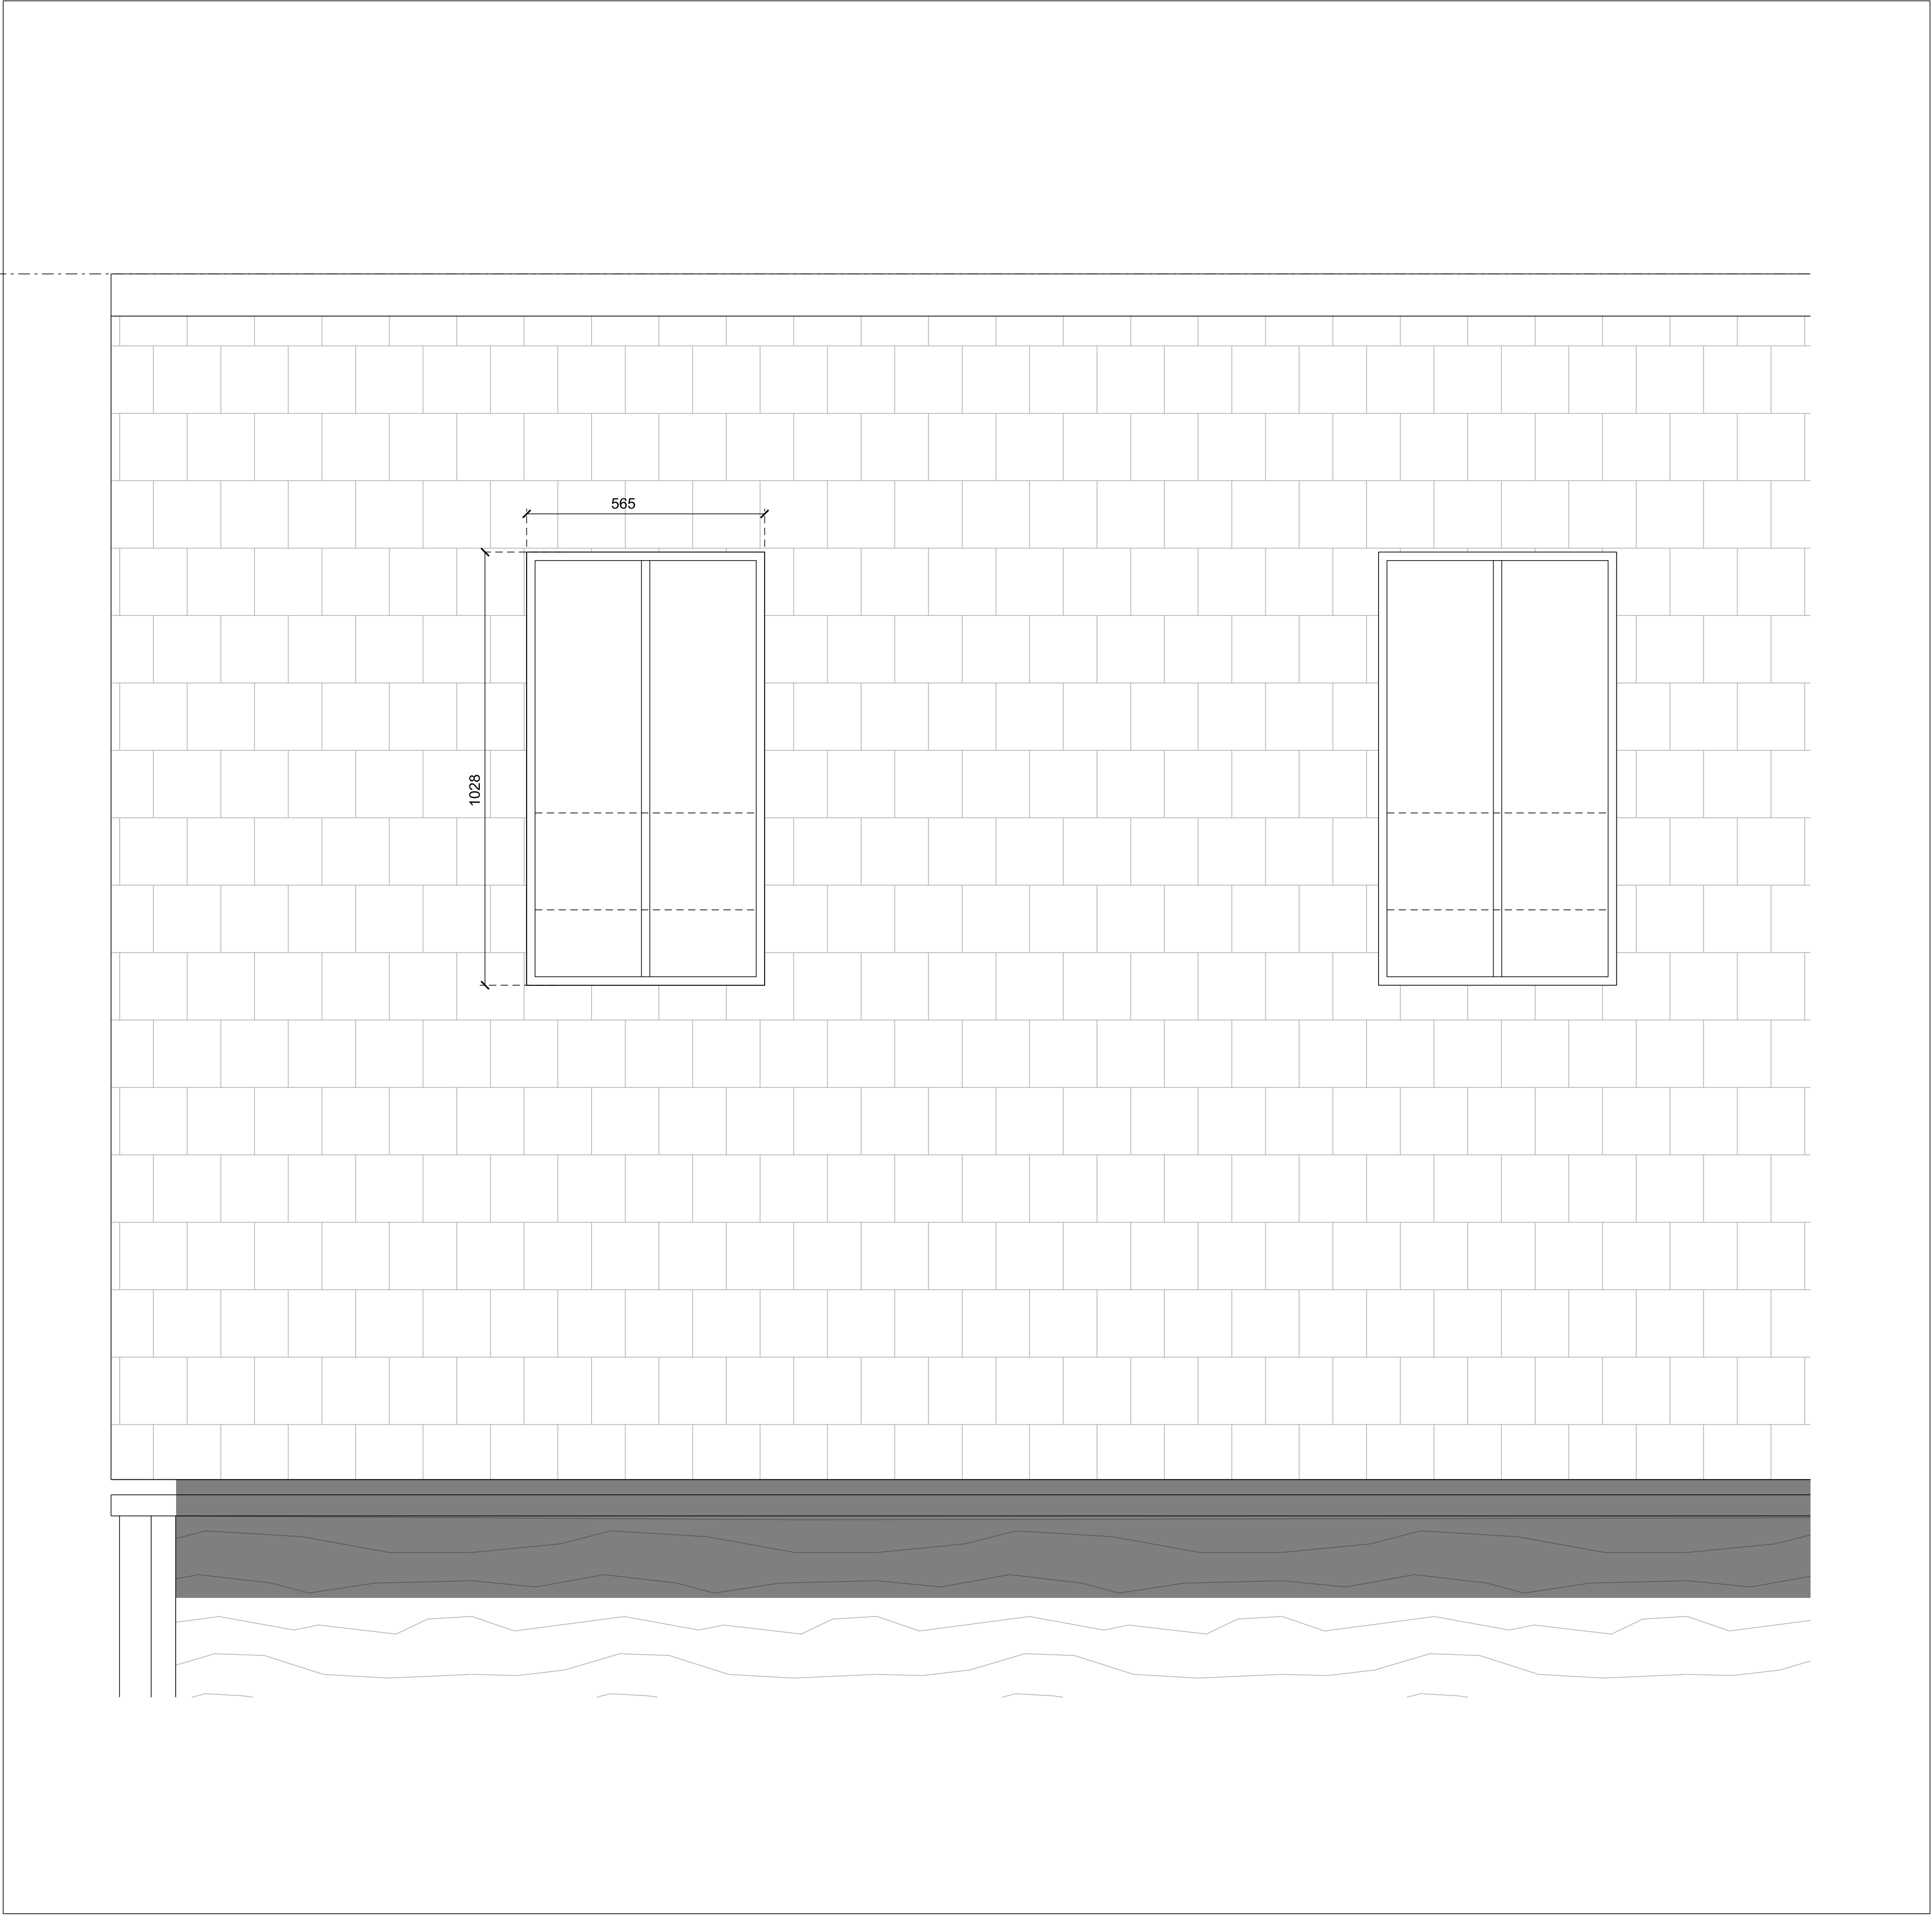


DETAIL - GF.W.01

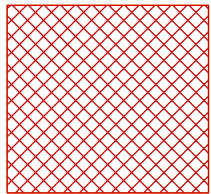

Historic Structure

SCALE BAR  
1:10@A1 (or 1:20@A3)

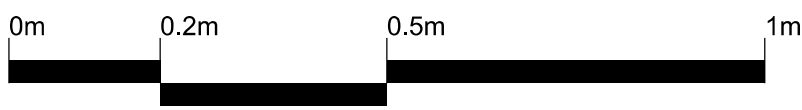

\_\_\_\_\_  
\_\_\_\_\_  
\_\_\_\_\_  
\_\_\_\_\_

|          |          |                                   |
|----------|----------|-----------------------------------|
| P02      | 15.07.22 | Scale bar amended                 |
| P01      | 12.07.22 | Planning submission - First Issue |
| revision | date     | amendment                         |

- Do not scale from this drawing  
- All dimensions to be checked on site by the Contractor  
- And such dimensions to be their responsibility  
- Report all drawing errors and omissions to the Architect  
- All dimensions in millimeters unless noted otherwise  
- If in doubt ask Contract Administrator

job title  
BAILIFFS BARN, CAMER PARK

drawing title/location  
Conservation Rooflight

|        |                      |
|--------|----------------------|
| status | PLANNING APPLICATION |
|--------|----------------------|

|       |                          |
|-------|--------------------------|
| scale | 1:10 @ A1 (or 1:20 @ A3) |
|-------|--------------------------|

|        |         |             |          |
|--------|---------|-------------|----------|
| job no | element | drawing no. | revision |
| A0220  | PL      | 707         | P01      |