



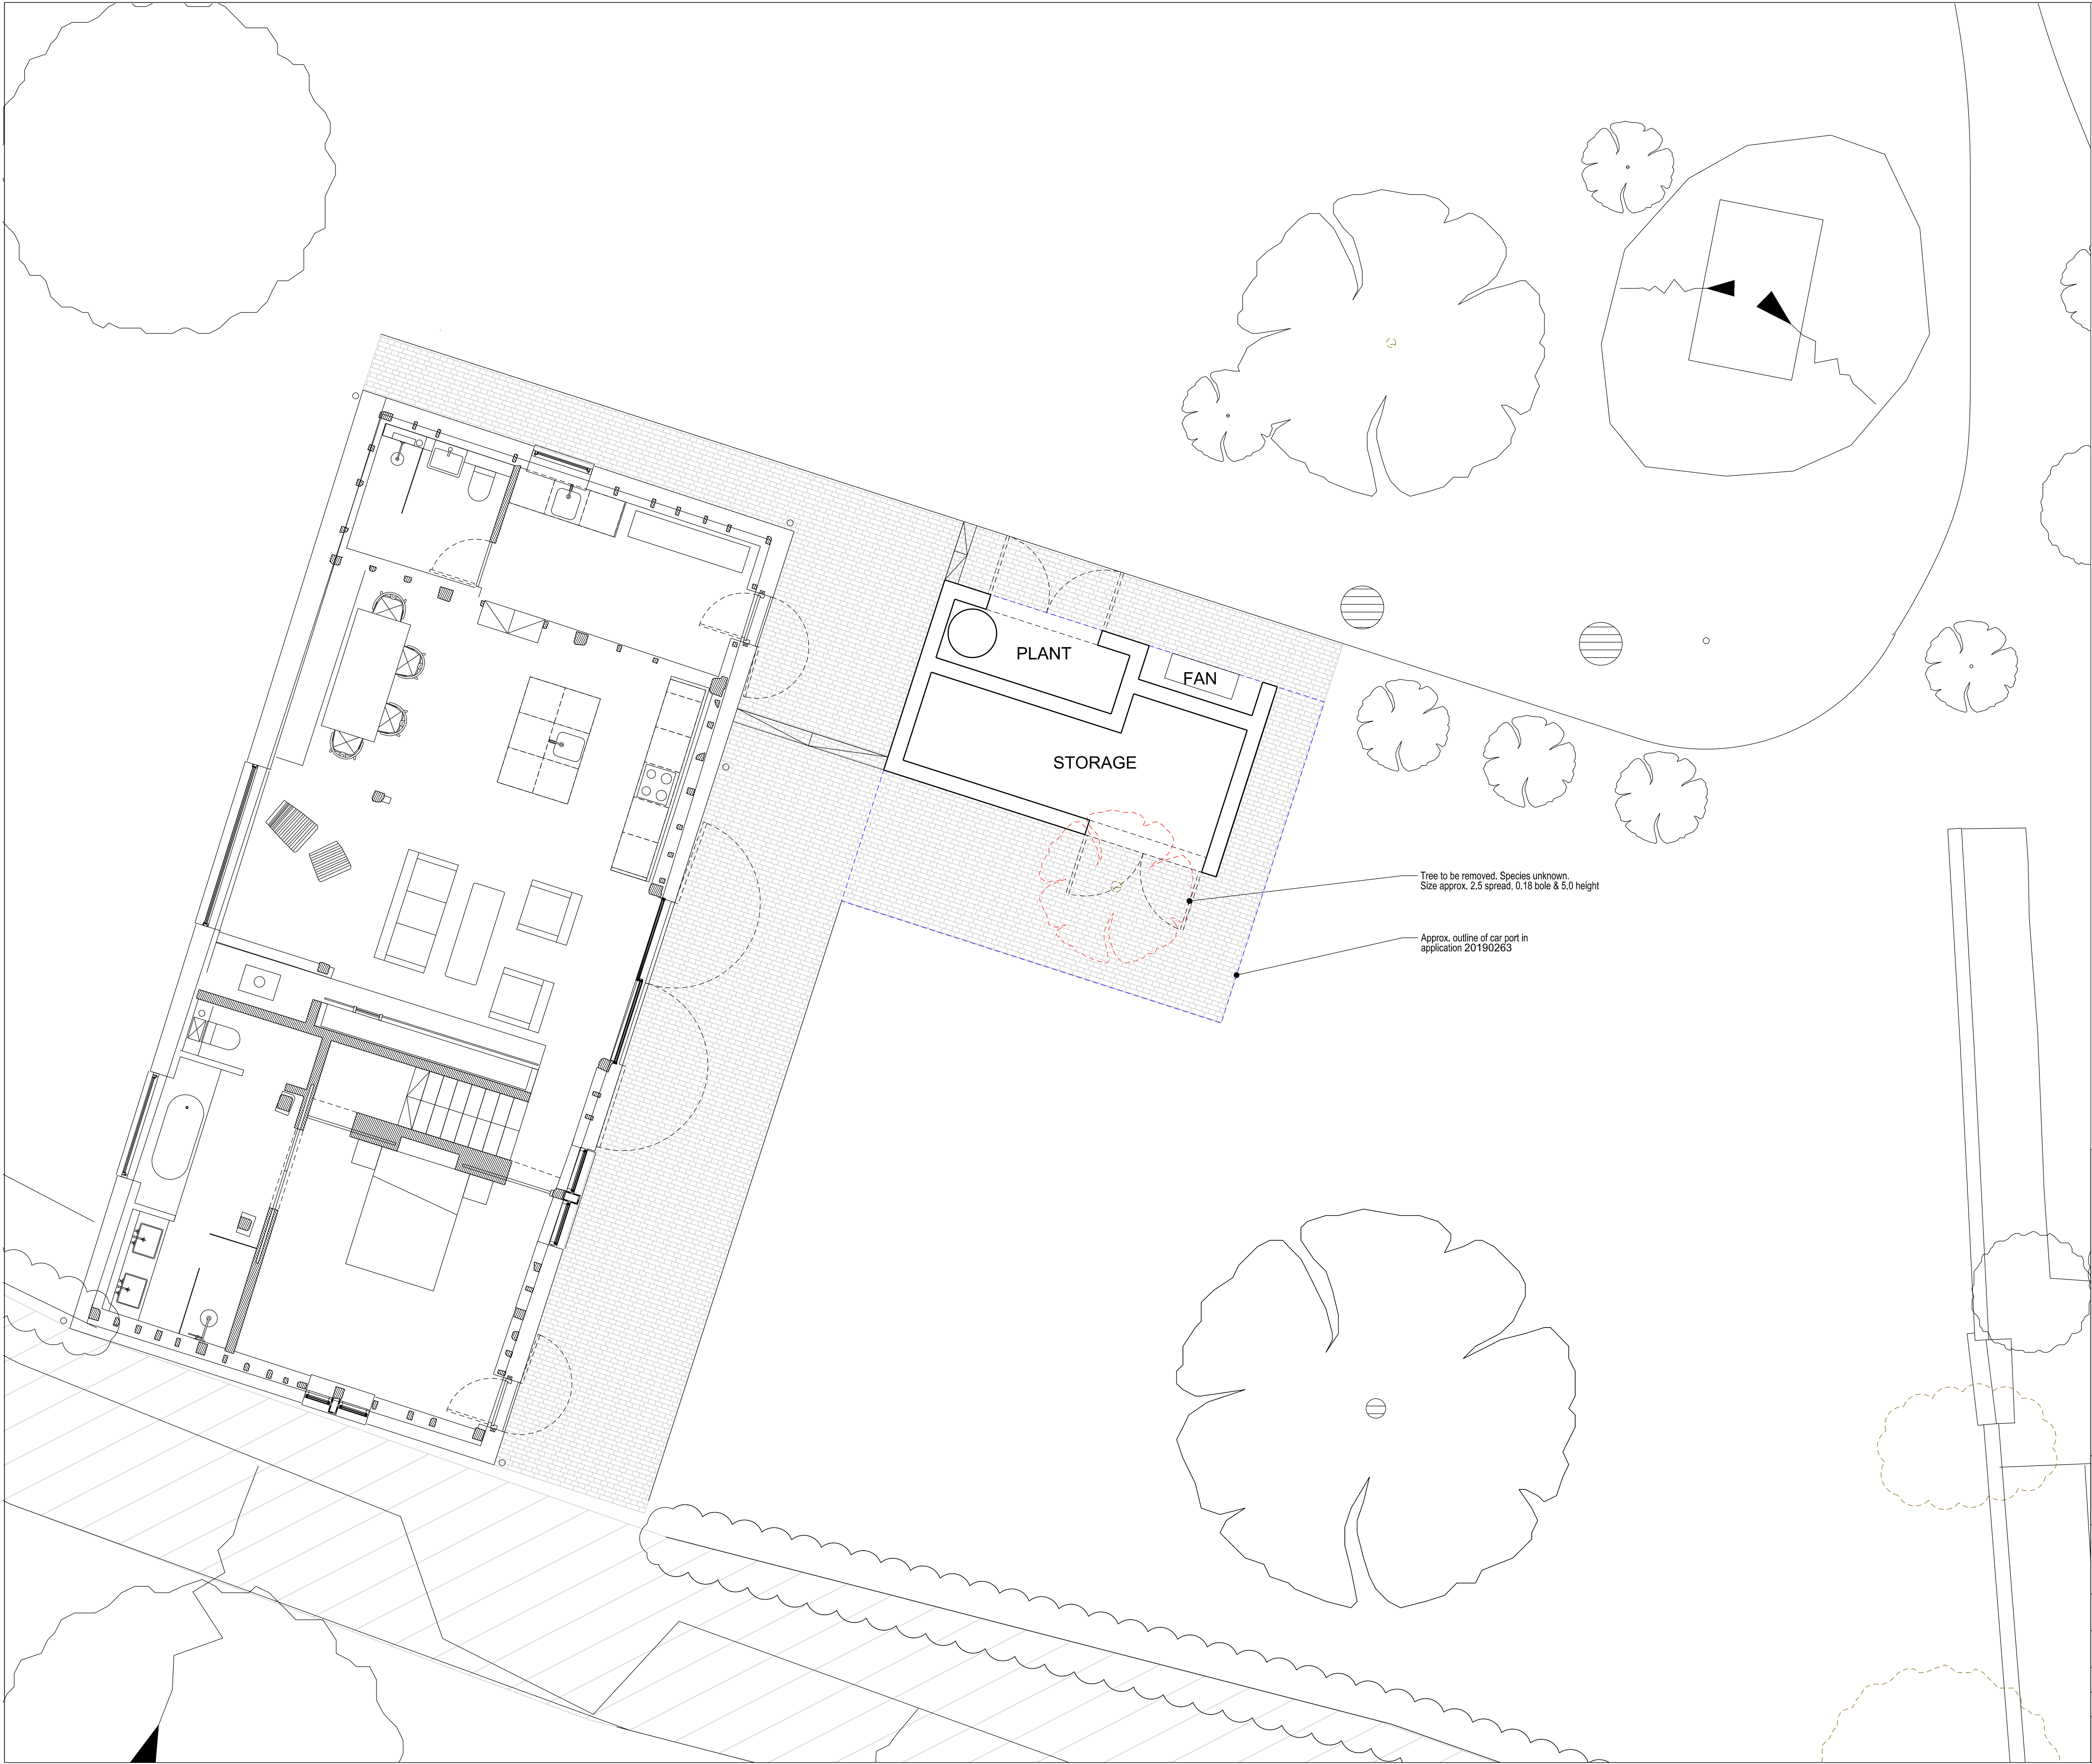

Tree to be removed. Species unknown.
Size approx. 2.5 spread, 0.18 bole & 5.0 height

Approx. outline of car port in
application 20190263

P02	15.07.22	Scale bar amended
P01	12.07.22	Planning submission - First Issue
revision	date	amendment

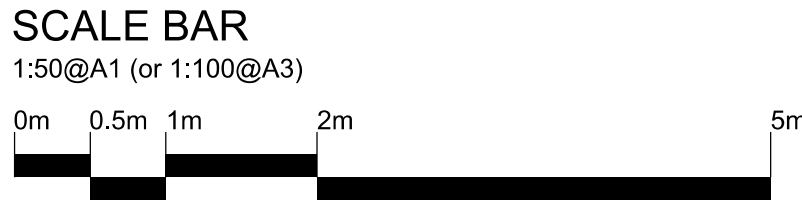

- Do not scale from this drawing
- All dimensions to be checked on site by the Contractor
- And such dimensions to be their responsibility
- Report all drawing errors and omissions to the Architect
- All dimensions in millimeters unless noted otherwise
- If in doubt ask Contract Administrator

job title
BAILIFFS HOUSE, CAMER PARK

drawing title/location
SHED

status	PLANNING APPLICATION		
scale	1:50 @ A1	(or 1:100 @ A3)	
job no	element	drawing no.	revision
A0220	PL	900	P01