



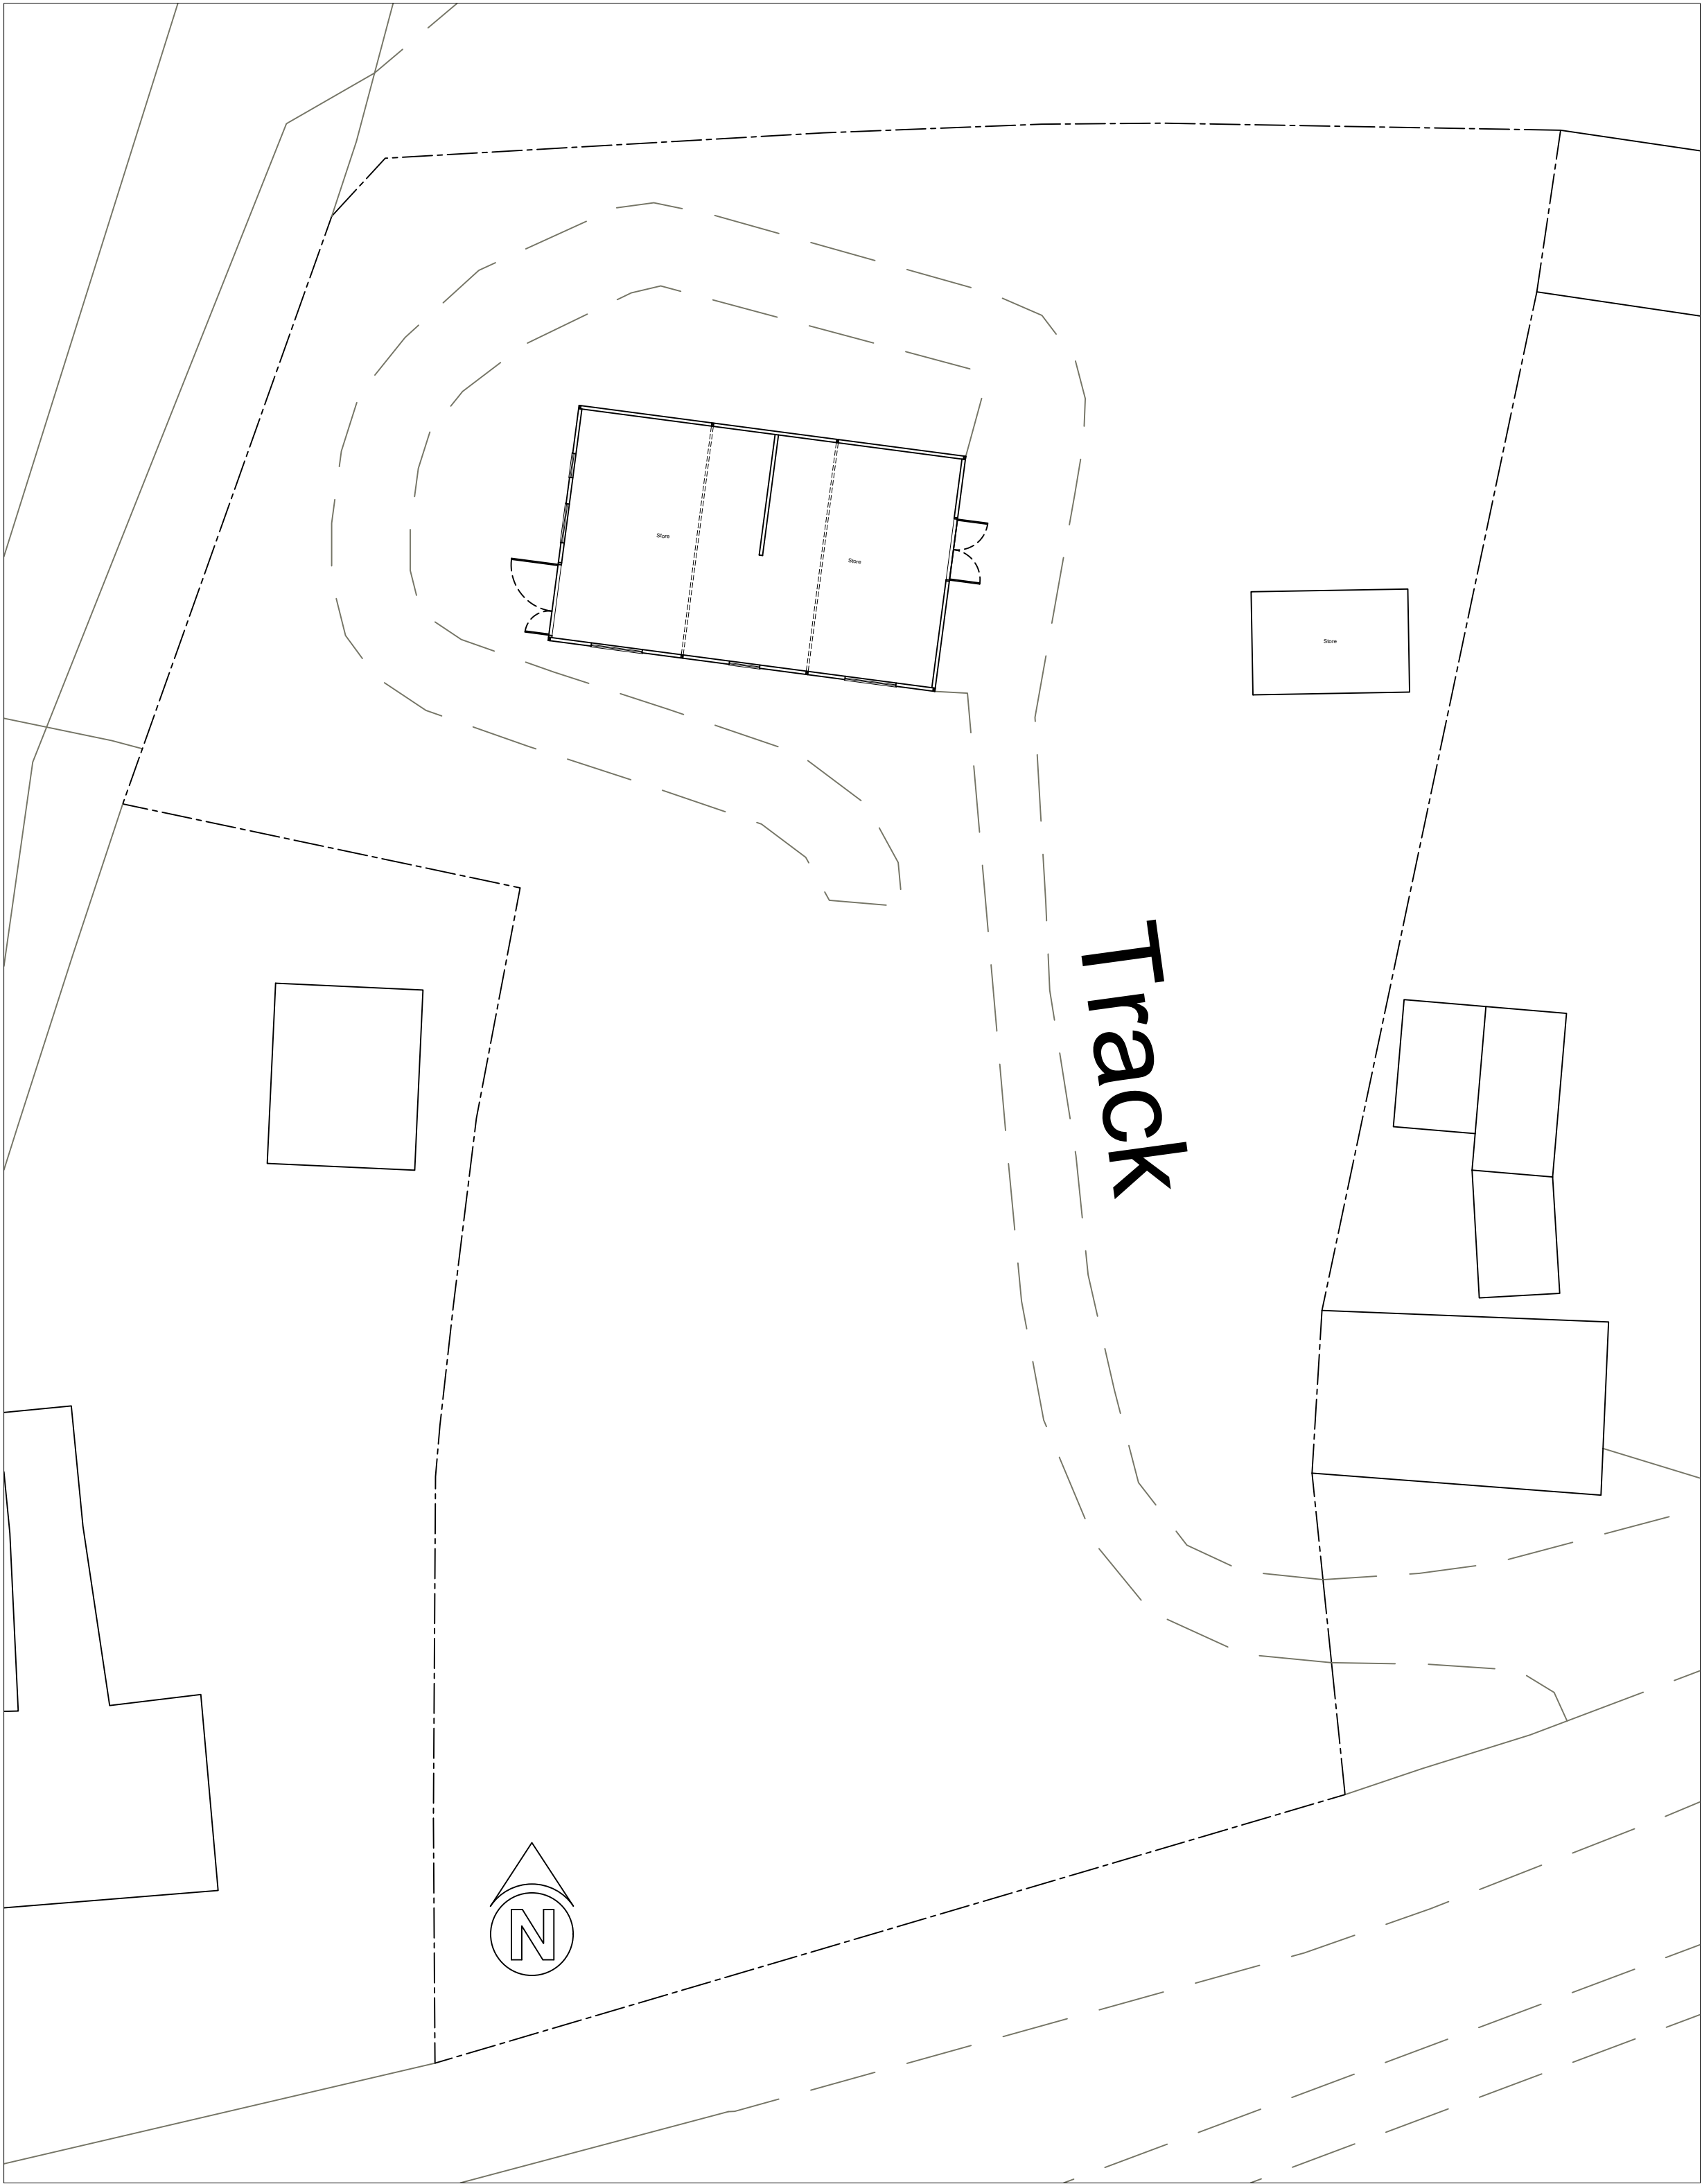

Existing Block Plan  
1:200

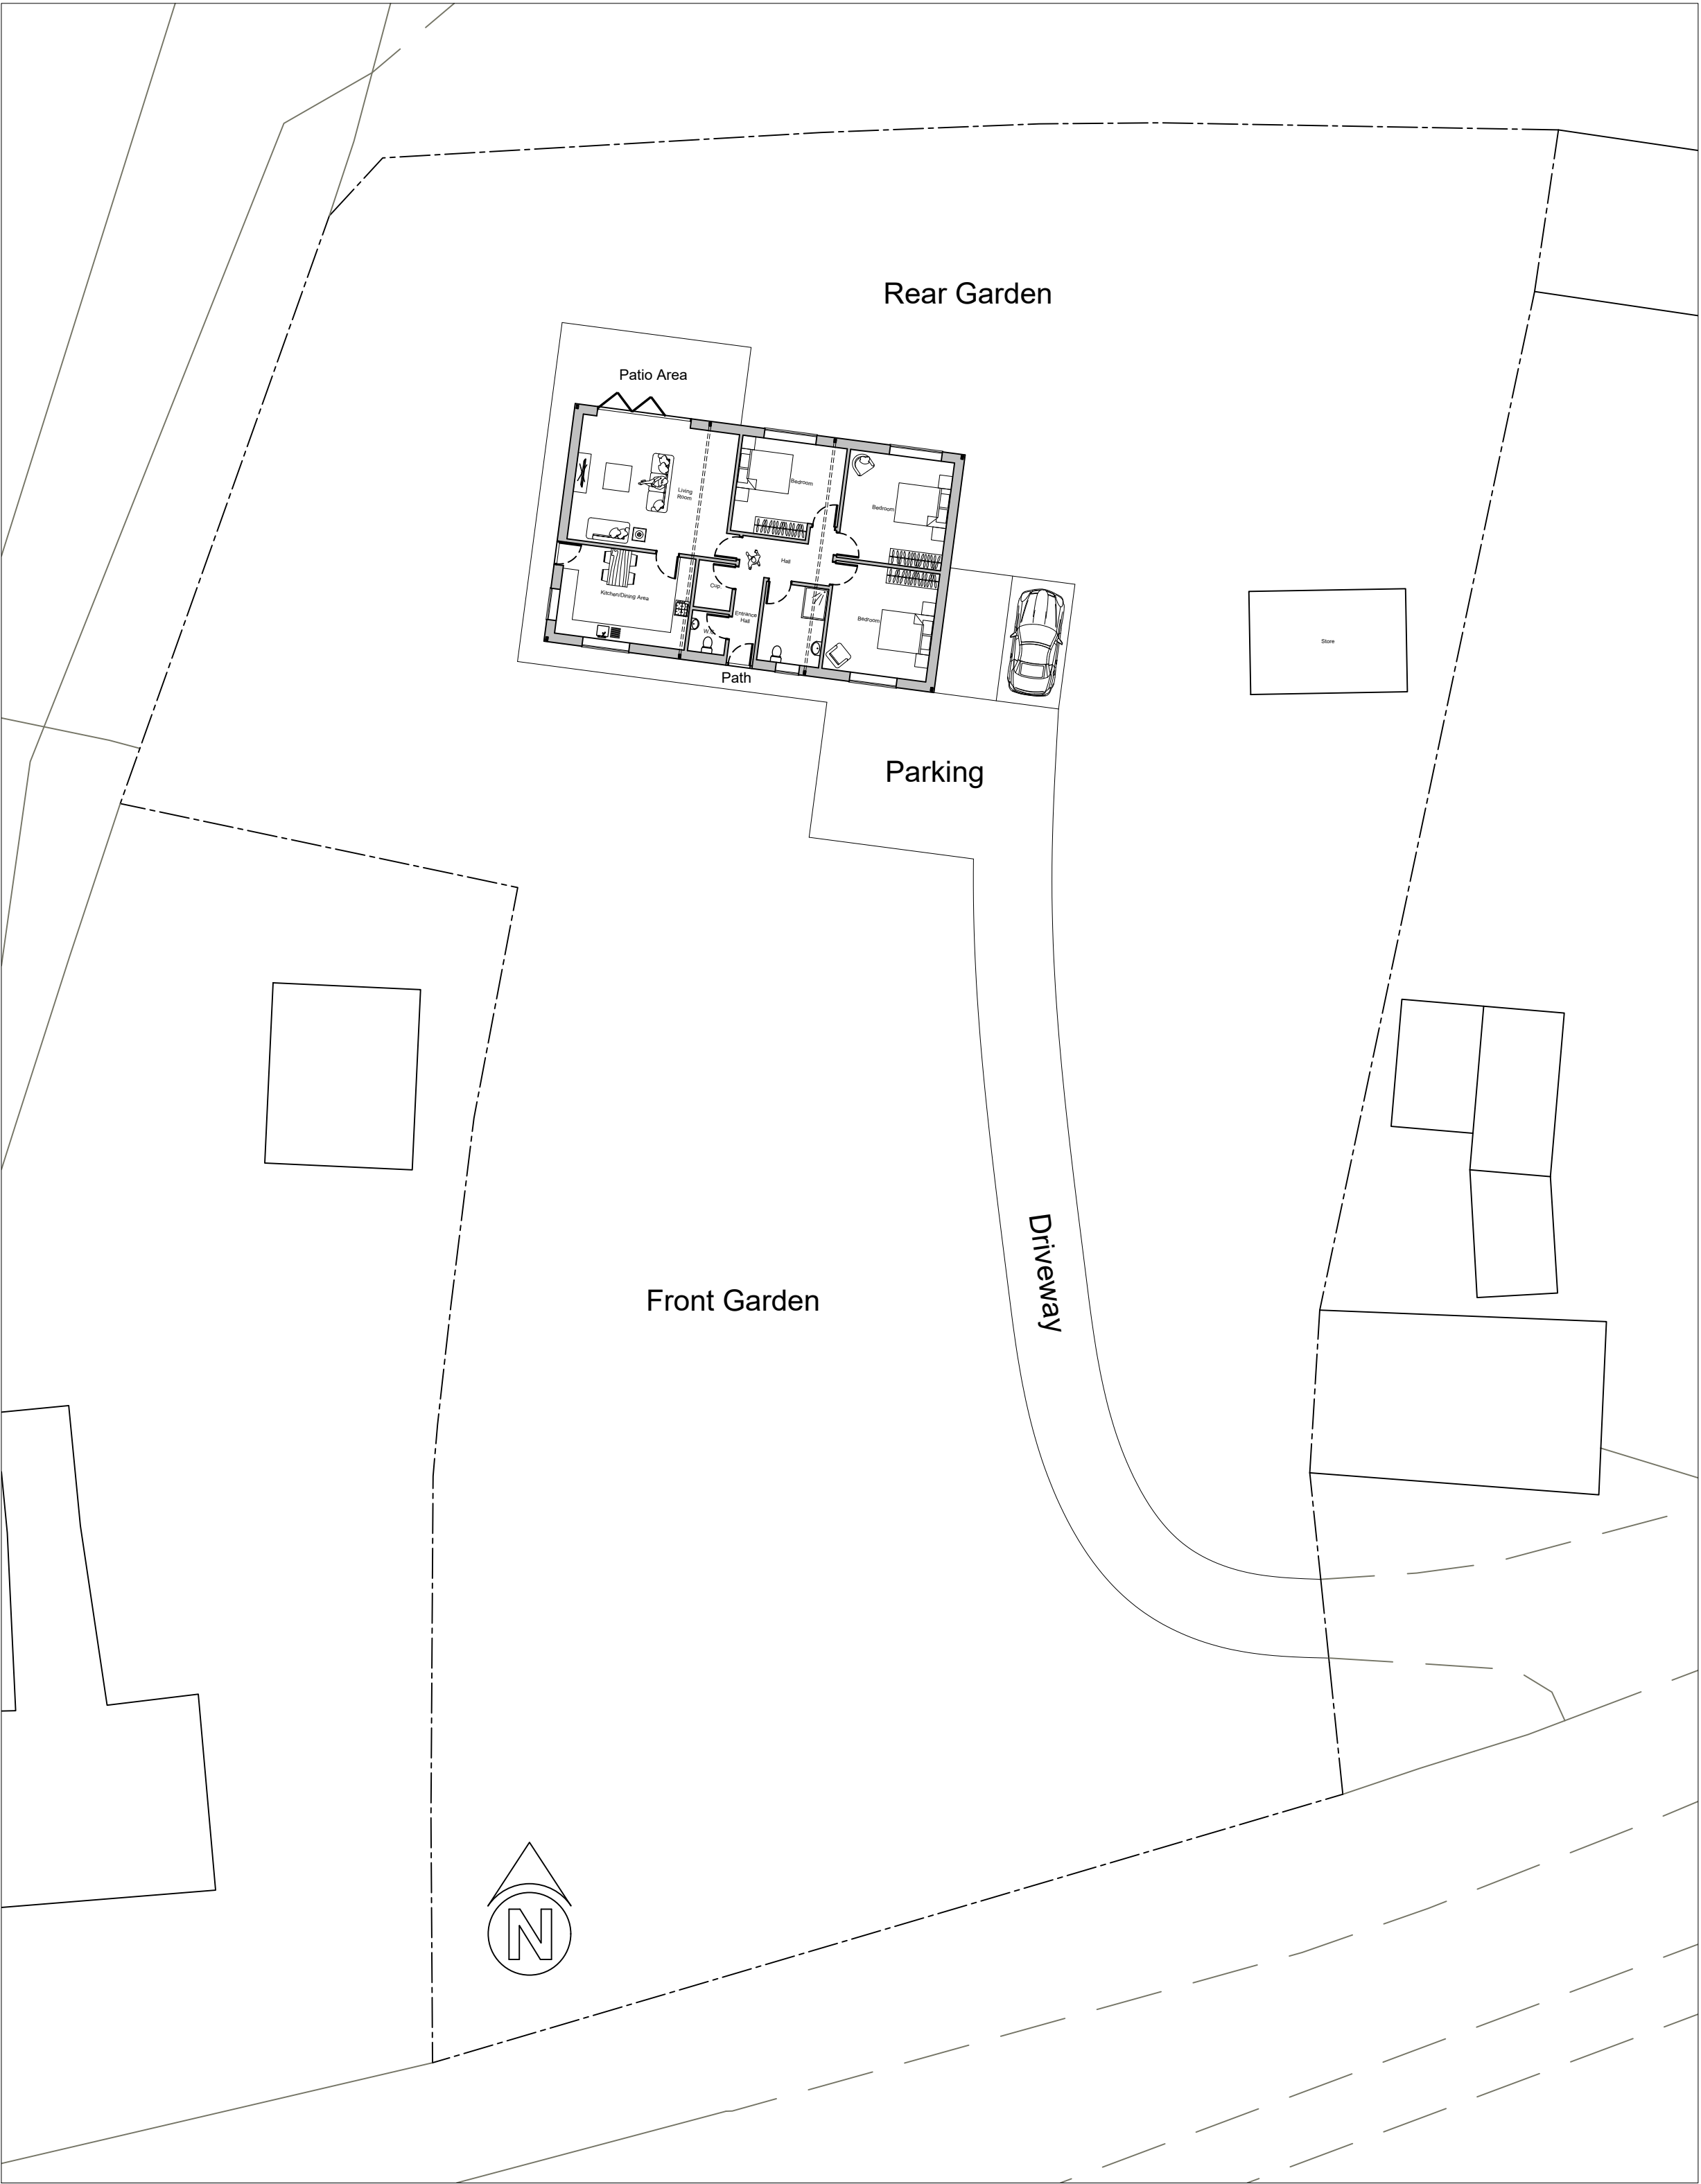

Proposed Block Plan  
1:200



Notes.

All external materials to match the existing property.

Designed by:

CRE8ROOM LTD

ARCHITECTURAL SERVICES

30 Boxley Road, Chatham, Kent ME5 9LF  
Mobile - 07767 338389

| No. | Revision/Issue |
|-----|----------------|
|     |                |

Client/Project Name and Address

Robert Ripley

Land adjacent to Acorn Villa  
& Ripley's View  
Hermitage Road  
Higham  
ME3 7ND

Proposal:

Proposed Residential Development

|                       |                             |
|-----------------------|-----------------------------|
| Drawn by:<br>M.Ripley | Drawing Number:<br>SMRR/P/1 |
| Date:<br>17/03/2023   | Sheet:                      |
| Scale:<br>1:50 @ A1   |                             |