


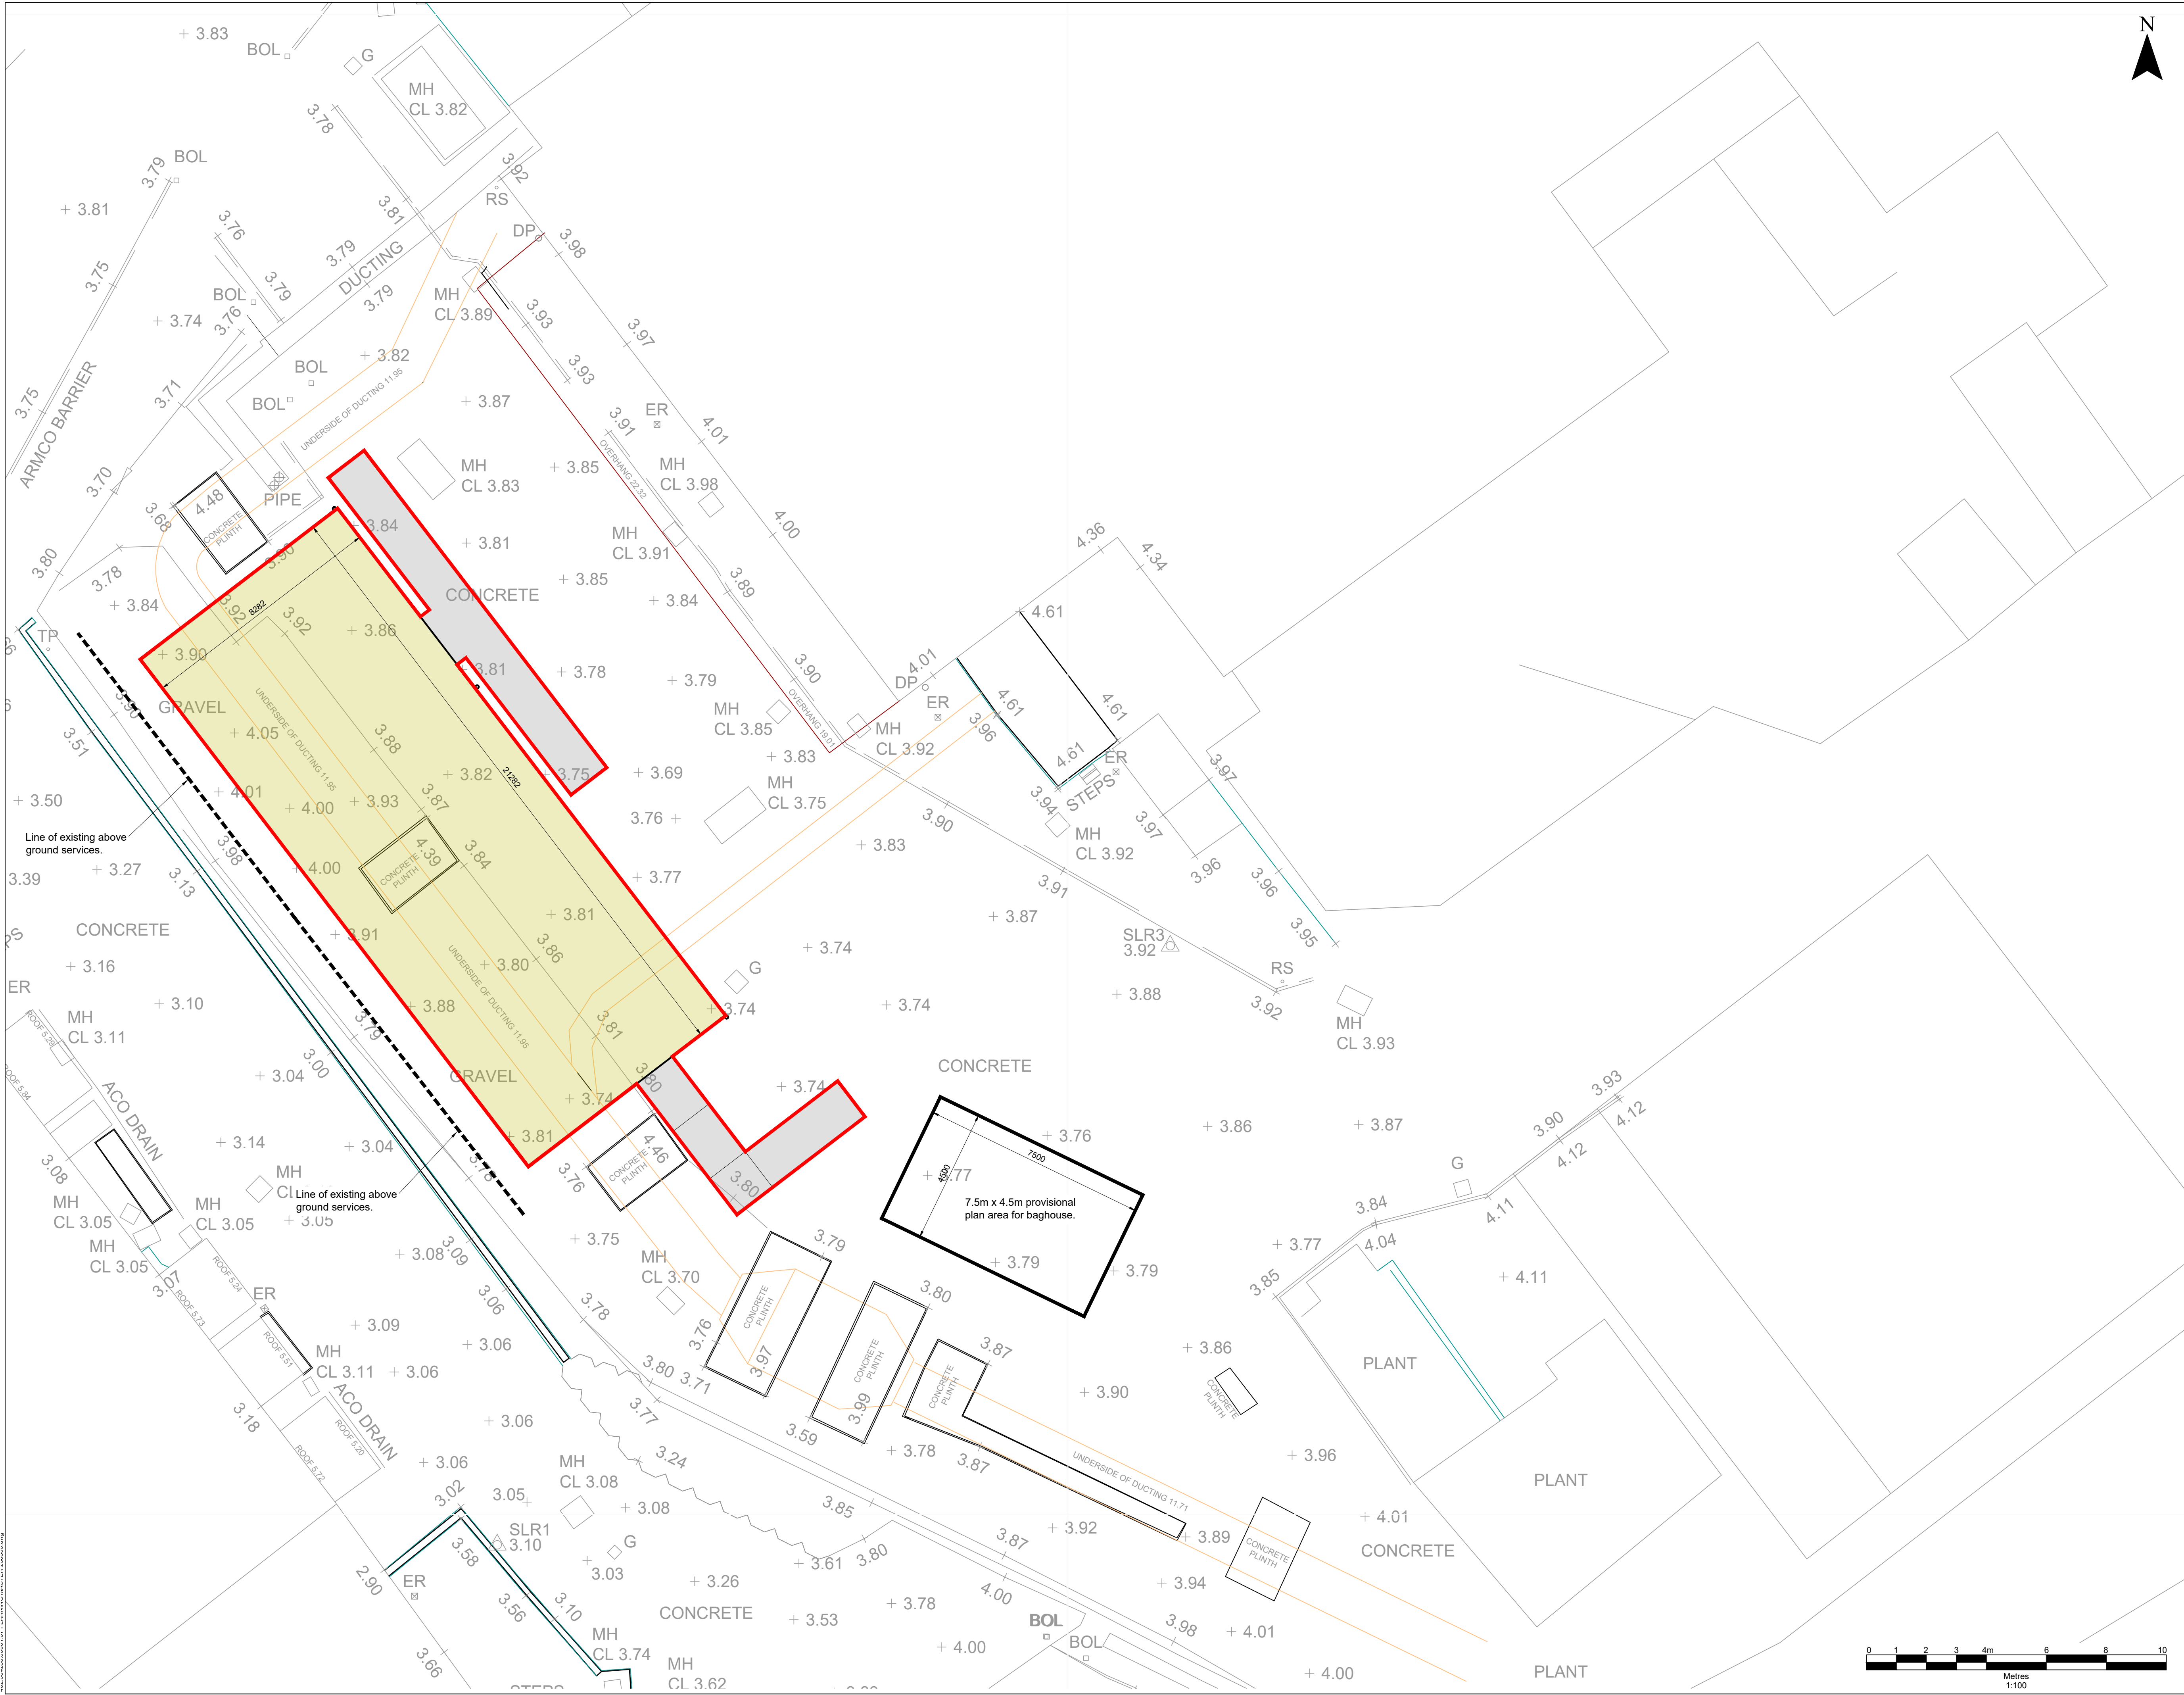

NOTES

1. Do not scale this drawing. If in doubt ask.

LEGEND

Application Boundary

P0	DH	LN	AUG 23	PLANNING ISSUE
Revision	By	Chk'd By	Date	Comments
BRITANNIA REFINED METALS Ltd				
SLR global environmental solutions GREENWOOD HOUSE ROWDEN LANE BRADFORD-ON-AVON WILTS. BA15 2AU T: 01225 309460 F: 01225 309401 www.sliconsulting.com				
Site BRITANNIA REFINED METALS LTD BOTANY ROAD, NORTHFLEET, KENT, DA11 9BG				
Project SAMPLE PREPARATION FACILITY				
Drawing Title APPLICATION BOUNDARY				
Scale 1:100 @ A1			Date AUGUST 2023	
Drawing Number 02a			Revision P0	
PLANNING				